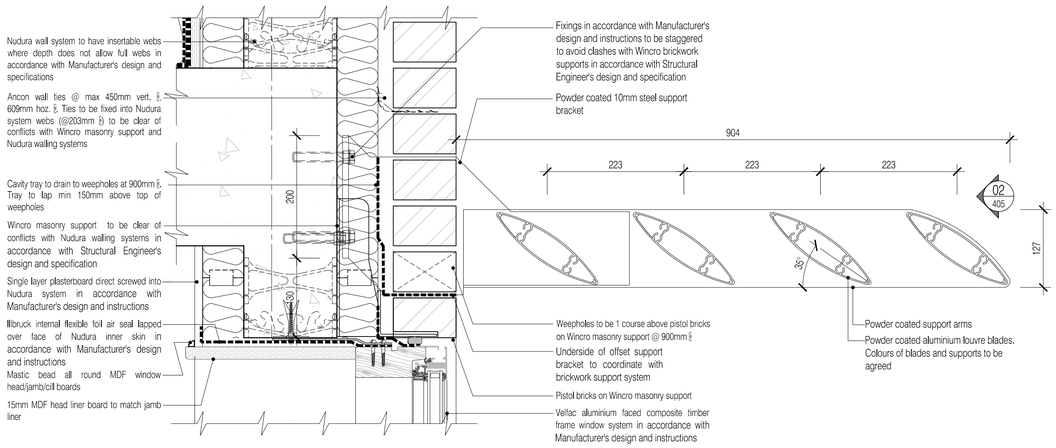

01 Brise Soleil Fixing Section Detail
Scale:1:5

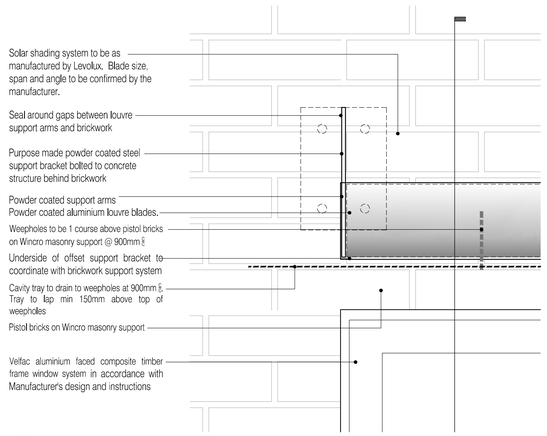

02 Brise Soleil Fixing Elevation Detail
Scale:1:5

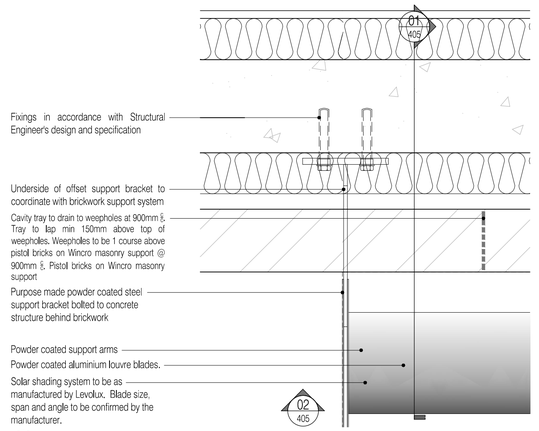

03 Brise Soleil Fixing Plan Detail
Scale:1:5

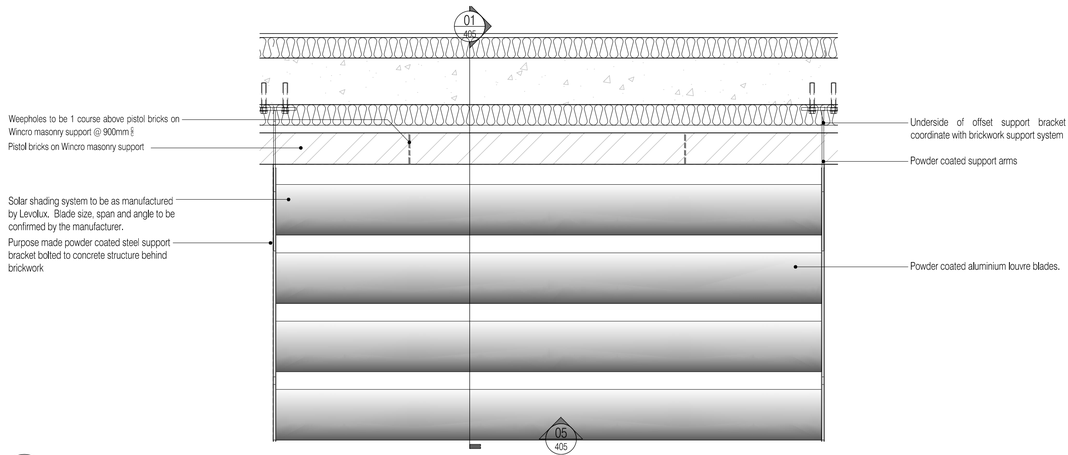

04 Short Brise Soleil Plan (over windows: W-WF01-01)
Scale:1:10

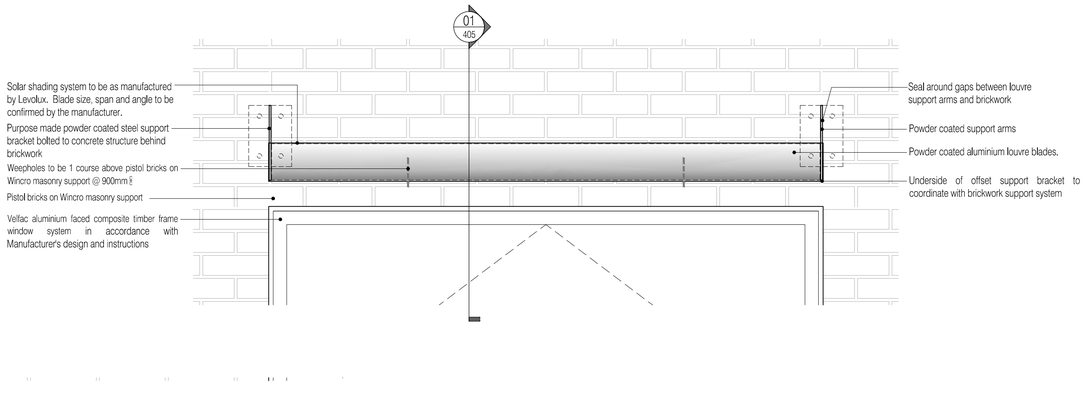

05 Short Brise Soleil Elevation (over windows: W-WF01-01)
Scale:1:10

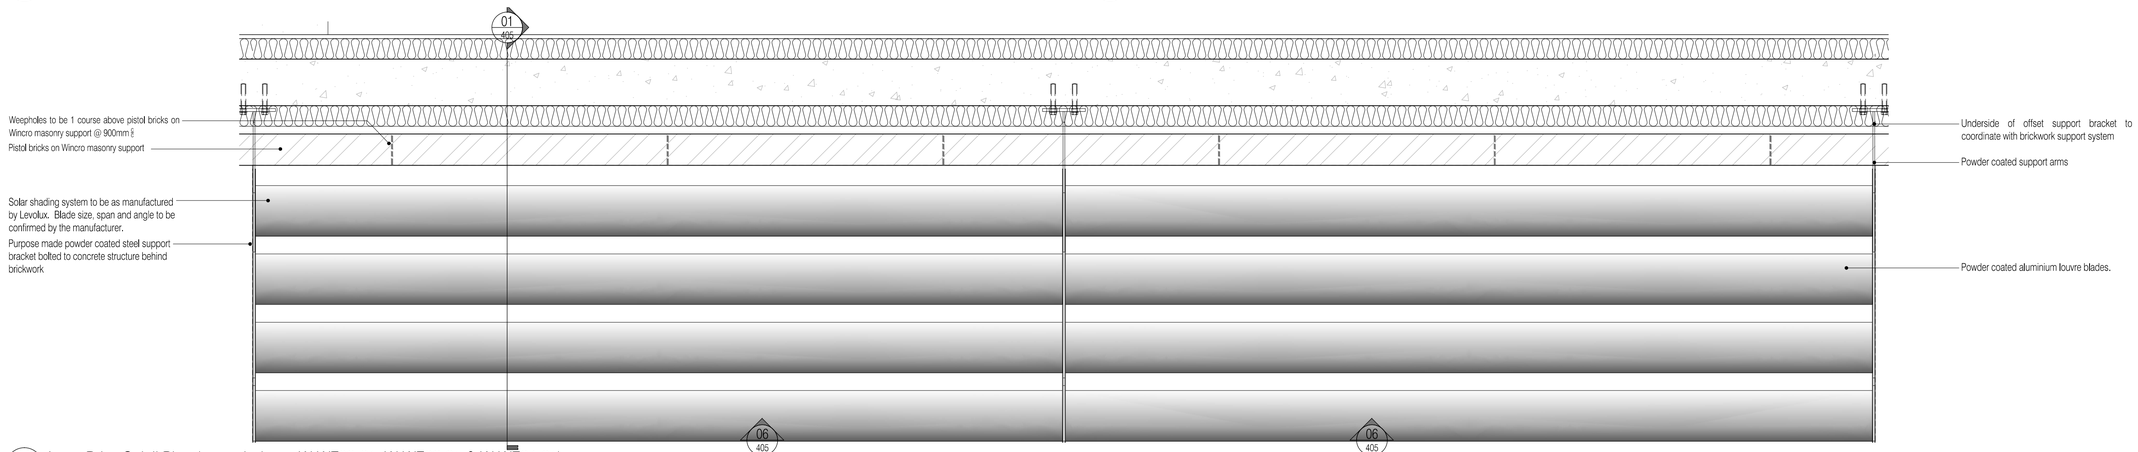

06 Long Brise Soleil Plan (over windows: W-WF08-01, W-WF06-01 & W-WF04-01)
Scale:1:10

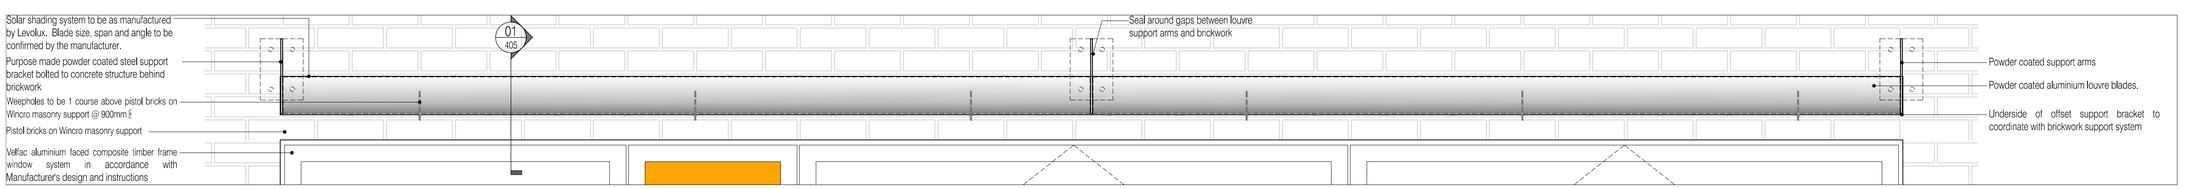

07 Long Brise Soleil Elevation (over windows: W-WF08-01, W-WF06-01 & W-WF04-01)
Scale:1:10

NOTES: Do not scale this drawing. All dimensions to be checked on site prior to commencement or manufacture.

KEY PLAN

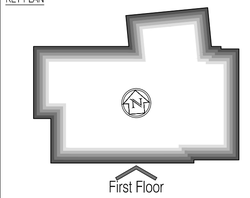

ISSUED FOR CONSTRUCTION

Rev	Date	By	Chk	Comment
A	11.10.10	RKC	CJ	Apollo Issue - Final Coordination by Apollo

BRINGING IDEAS TO LIFE

FRANKHAM

Frankham Consultancy Group Limited
21 Perrymount Road
Haywards Heath RH16 3TP
t 01444 444900 f 01444 455642
enquire@frankham.com
www.frankham.com

Client
APOLLO EDUCATION

Project Title
Woodside
Inclusive Learning Campus

Drawing Title
Brise Soleil Details
to First Floor South Elevation

Drawn by:	Scale:	Date:
RKC	1:5, 1:10@A1	16.08.10
Designed by:	Checked by:	Approved by:
FCG	CJ	AC

File Ref.: O:\2009\222586-WOODSIDE\BLOCK W\ARCH\400_499_DETAIL_SCHEMATICS\222586-AW-405.DWG - REVA-14-04-23-14:22:19

Drawing No. 222586-AW-405
Rev. A