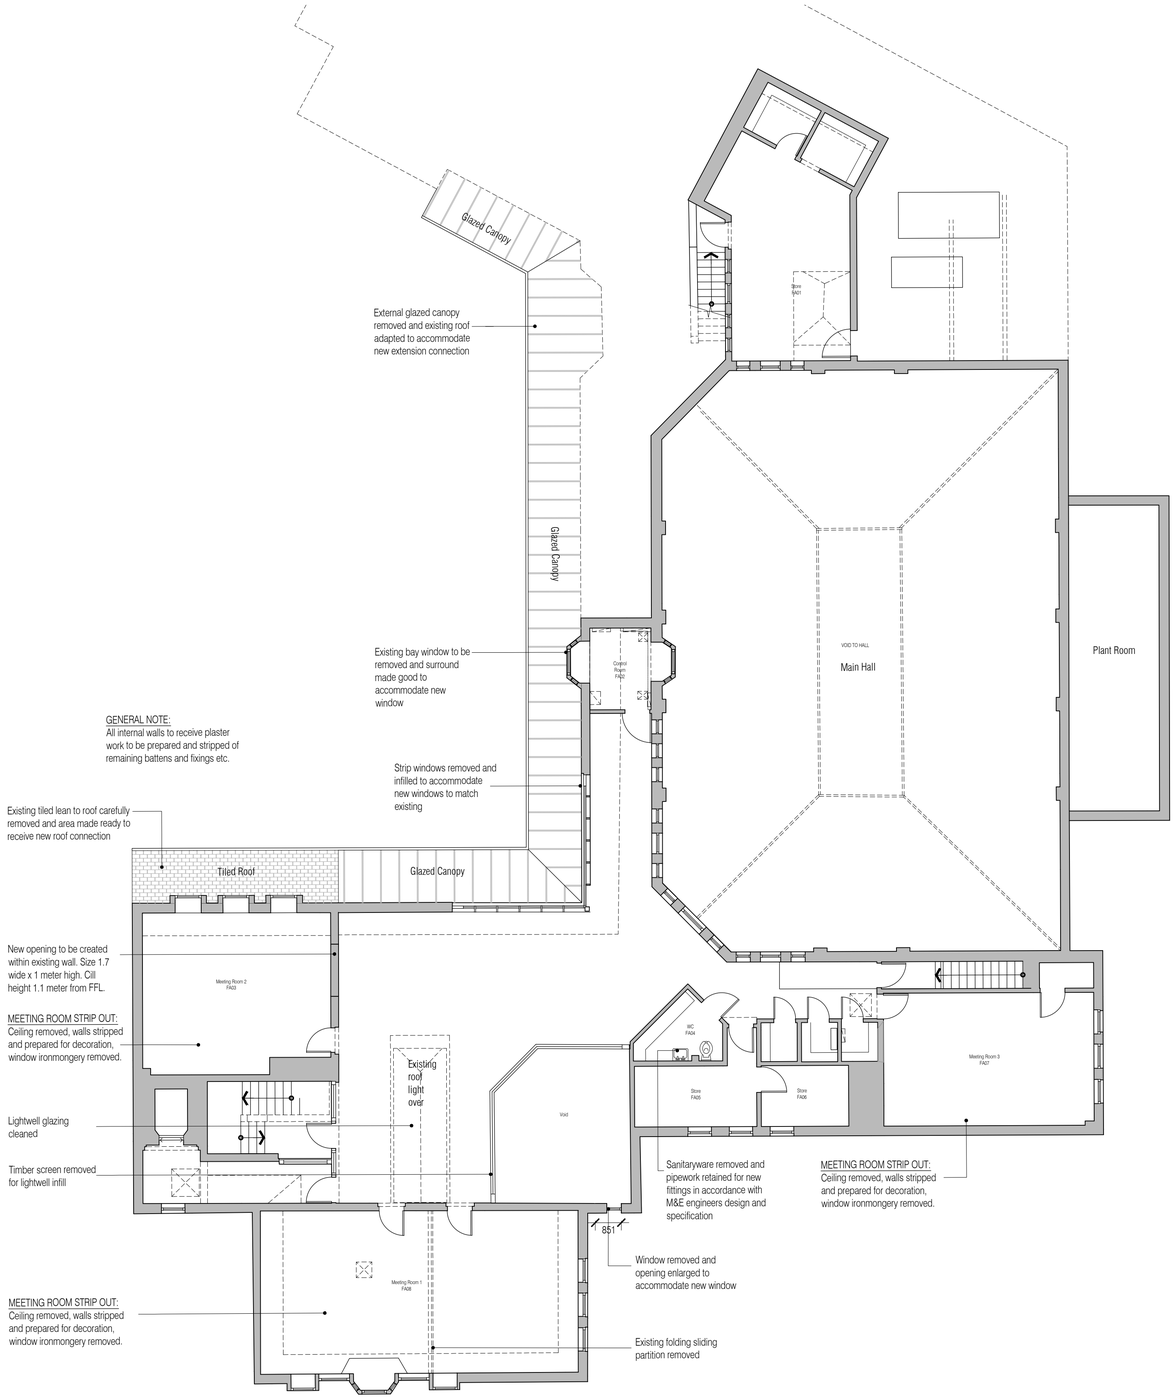


01 Existing First Floor Plan
Scale:1:100

NOTES: Do not scale this drawing. All dimensions to be checked on site prior to commencement or manufacture.

Key Plan
(nts)

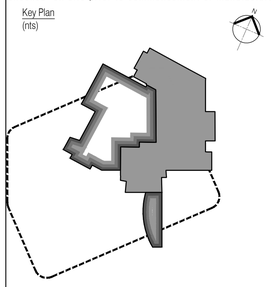

Scale Bar

0 1 2 3 1:50
0 2 4 6 1:100

ISSUED FOR CONSTRUCTION

| Rev | Date | By | Chk | Comment |
|---|---|---|---|---|
| C1 | 03.07.13 | RKC | JAS | Issued for CONSTRUCTION |

BRINGING IDEAS TO LIFE

FRANKHAM


Frankham Consultancy Group Limited
21 Perrymount Road
Haywards Heath RH16 3TP
t 01444 444900 f 01444 455642
enquire@frankham.com
www.frankham.com


Client
Ealing
www.ealing.gov.uk

Project Title
Dominion Arts Centre
Southall
London

Drawing Title
Existing First Floor Plan

| Drawn by: | Scale: | Date: |
|---|---|---|
| RKC | 1:100@A1 | 08.12.12 |
| Designed by: | Checked by: | Approved by: |
| FCG | - | - |

File Ref.: X:\2008\0224970 - LB EALING - DOMINION ARTS CENTRE\ARCH\102_108_LOCATION PLANS AND GA\224970-A-102.DWG - 2008/11/12/044 20:06:11:13:29:44

Drawing No. 224970-A-102
Rev. C1