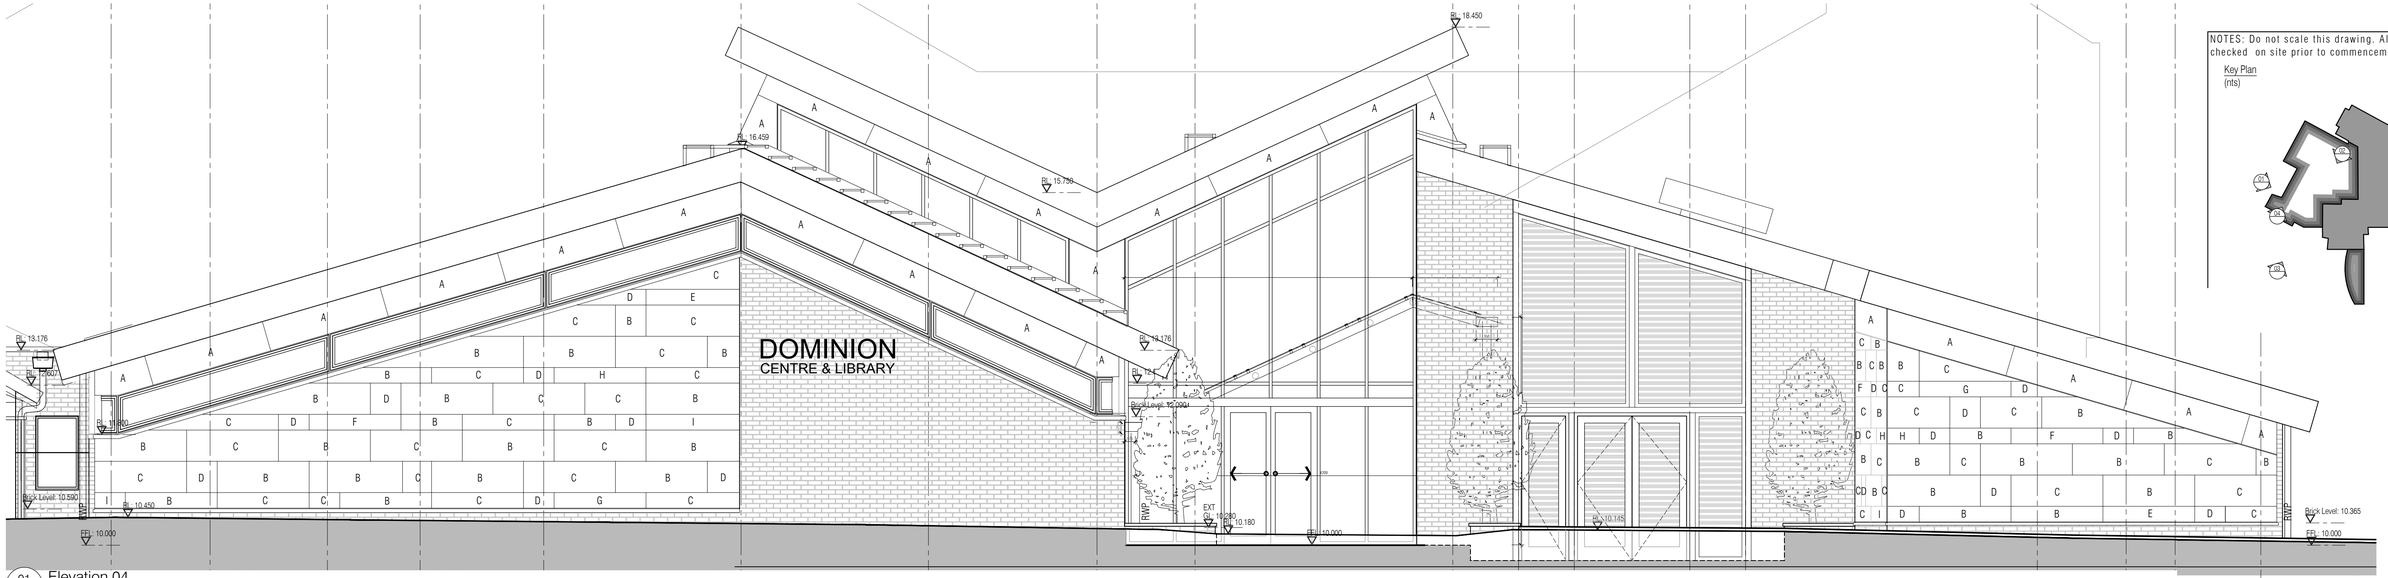

01 Elevation 04
Scale:1:50

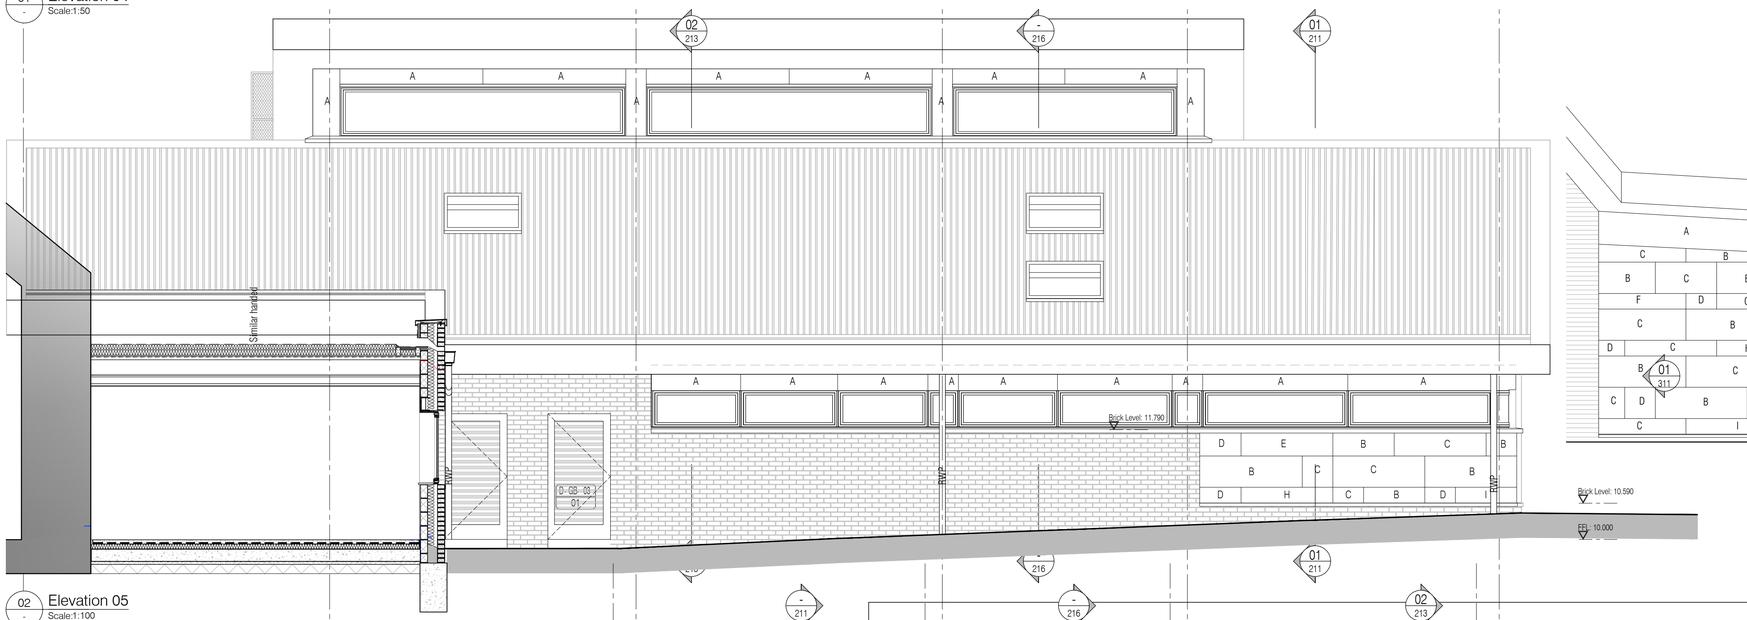

02 Elevation 05
Scale:1:100

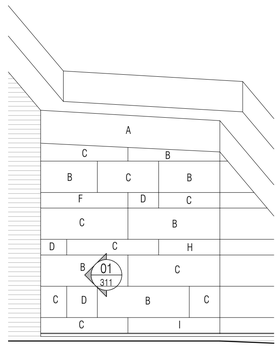

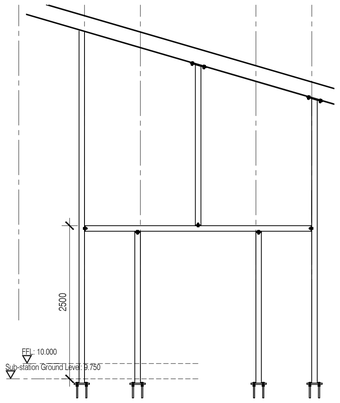

04 Louvre Steelwork
Scale:1:50

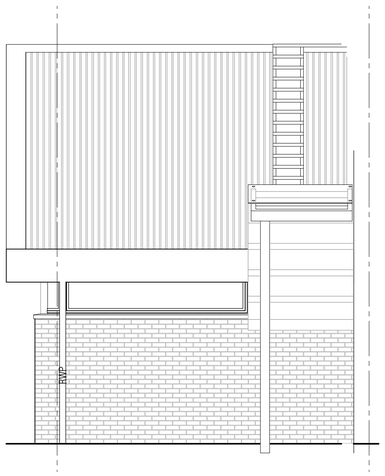

04 Elevation 07
Scale:1:50

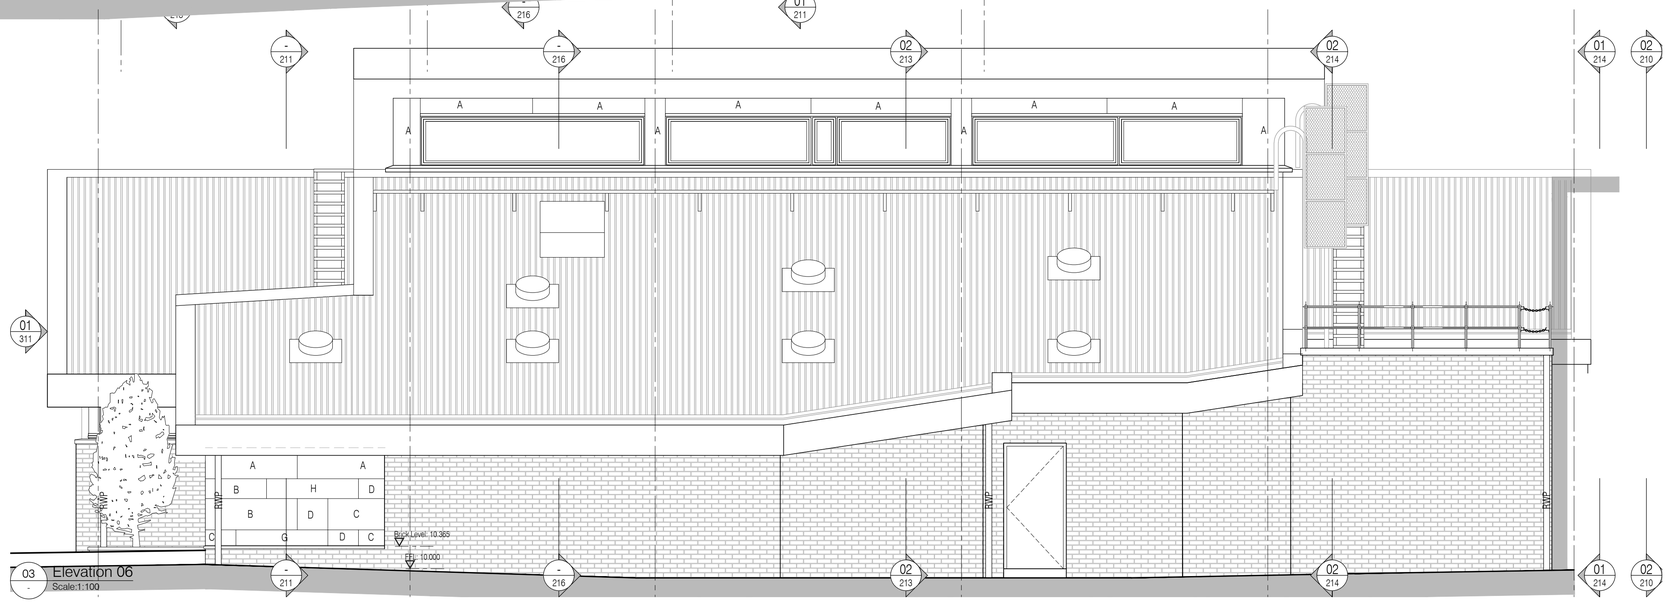

03 Elevation 06
Scale:1:100

NOTES: Do not scale this drawing. All dimensions to be checked on site prior to commencement or manufacture.

Key Plan
(nts)

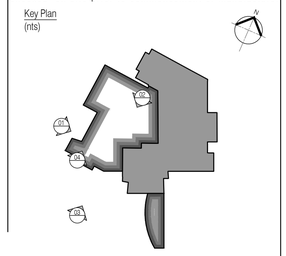

Cladding Legend

A	Denotes Anthractite Grey - Trespa_A25_8_1
B	Denotes Steel Grey - Trespa_A21_7_0
C	Denotes Mid Grey - Trespa_A21_5_1
D	Denotes Winter Grey - Trespa_A21_1_0
E	Denotes Lime Green - Trespa_A37_0_8
F	Denotes Royal Blue – Trespa A22_1_6
G	Cyclam – Trespa A17_3_5
H	Denotes Gold Yellow – Trespa A04_1_7
I	Denotes Red Orange – Trespa A10_1_8

ISSUED FOR CONSTRUCTION

Rev	Date	By	Chk	Comment
C8	24.04.14	CH	AC	Roof cowl added
C7	16.01.14	CH	AC	Window ref added
C6	19.12.13	CH	AC	Louvres adjusted
C5	28.11.13	CH	AC	Levels added
C4	27.11.13	CH	AC	Cladding setting out added
C3	25.11.13	CH	AC	Dims added
C2	24.10.13	CH	AC	Elevations updated
C1	03.07.13	RKC	JAS	Issued for CONSTRUCTION

BRINGING IDEAS TO LIFE

FRANKHAM

Frankham Consultancy Group Limited
21 Perrymount Road
Haywards Heath RH16 3TP
t 01444 444900 f 01444 455642
enquire@frankham.com
www.frankham.com

Client
Ealing
www.ealing.gov.uk

Project Title
Dominion Arts Centre
Southall
London

Drawing Title
Proposed
Elevations 04, 05, 06 & 07

Drawn by:	Scale:	Date:
RKC	1:100@A1	19.12.12
Designed by:	Checked by:	Approved by:
FCG	-	-

File Ref.: X:\200000\224970 - LB EALING - DOMINION ARTS CENTRE\ARCH\200_BIM_ELEVATIONS\224970-A-311.DWG - 20061113 20:06:11:13:39:28

Drawing No. 224970-A-311
Rev. C8