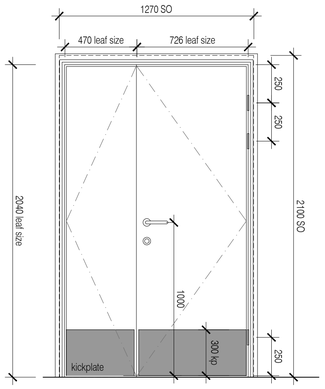

01 New Door To Store Cupboard In Hall - GA-07 Hall Elevation
Scale:1:20@A1

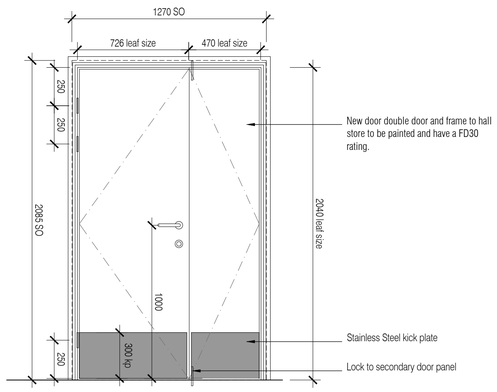

02 New Door To Store Cupboard In Hall - Store Room Elevation
Scale:1:20@A1

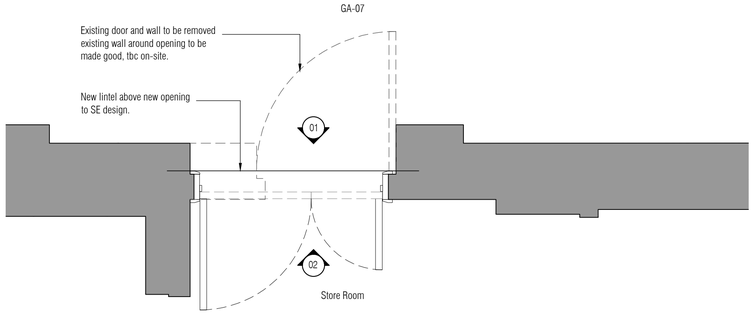

03 New Door To Store Cupboard In Hall - Plan
Scale:1:20@A1

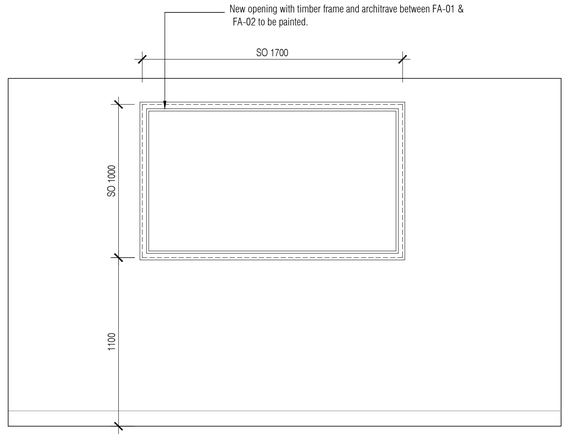

C2

04 New Opening - FA-02 Elevation
Scale:1:20@A1

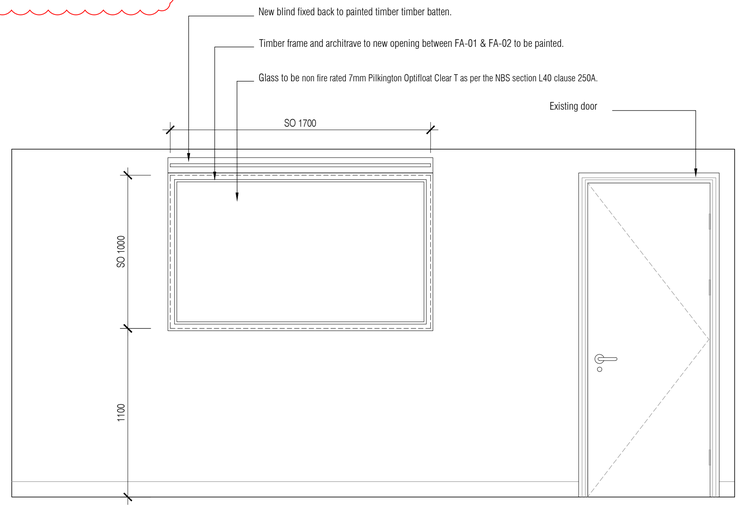

C2

05 New Opening - FA-01 Elevation
Scale:1:20@A1

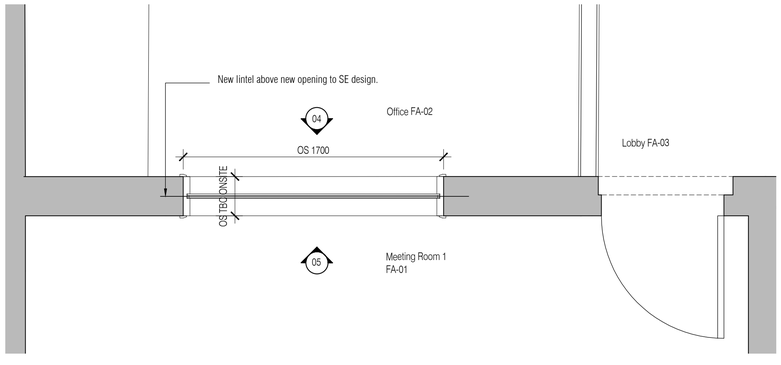

06 New Opening - Plan
Scale:1:20@A1

NOTES

1. All structural opening sizes are to be checked on site prior to manufacture of door linings/frames and leafs. Specialist door supplier is responsible for all handing of door leafs as shown on the General Arrangement Floor Plans.

2. Pack size stated to jamb is based on a nominal 32 mm frame/lining thickness, and should be adjusted to suit specialist door suppliers standard dimensions. Refer to detail drawings for more information.

3. Door leaf thicknesses to be determined by the specialist door supplier, based on the fire and acoustic requirements provided.

4. Door stop sizes to be determined by the specialist door supplier, in accordance with the fire requirements provided.

5. Acoustic and fire seals specification to be determined by the specialist door supplier, in accordance with the fire and acoustic requirements provided.

6. Final lining details to be determined by the specialist door supplier.

7. Refer also to FCG NBS work-sections L20 + L40 generally.

8. Doors with masonry construction generally have an S.O. height of 2085mm, and doors with drywall constructio generally have an S.O. height of 2085mm; unless otherwise noted.

NOTES: Do not scale this drawing. All dimensions to be checked on site prior to commencement or manufacture.

Key Plan
(nts)

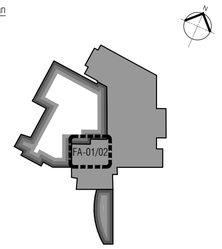

CONSTRUCTION ISSUE

Rev	Date	By	Chk	Comment
C2	05.08.13	CH	AC	Room ref adjusted
C1	30.07.13	PR	AC	CONSTRUCTION ISSUE

BRINGING IDEAS TO LIFE

FRANKHAM

Frankham Consultancy Group Limited
21 Perrymount Road
Haywards Heath RH16 3TP
t 01444 444900 f 01444 455642
enquire@frankham.com
www.frankham.com

Client
Ealing
www.ealing.gov.uk

Project Title
Dominion Arts Centre
Southall
London

Drawing Title
Proposed Room Elevations
FA-02 New Opening &
FA-07 New Door To Store

Drawn by:	Scale:	Date:
RKC	1:20@A1	19/07/13
Designed by:	Checked by:	Approved by:
FCG	AC	AC

File Ref.: X:\200000\224970 - LB EALING - DOMINION ARTS CENTRE\ARCH\200_399_ELEVATIONS\224970-A-352.DWG - 2008/11/14\003 20.06.11:13:43:04

Drawing No. 224970-A-352
Rev. C2