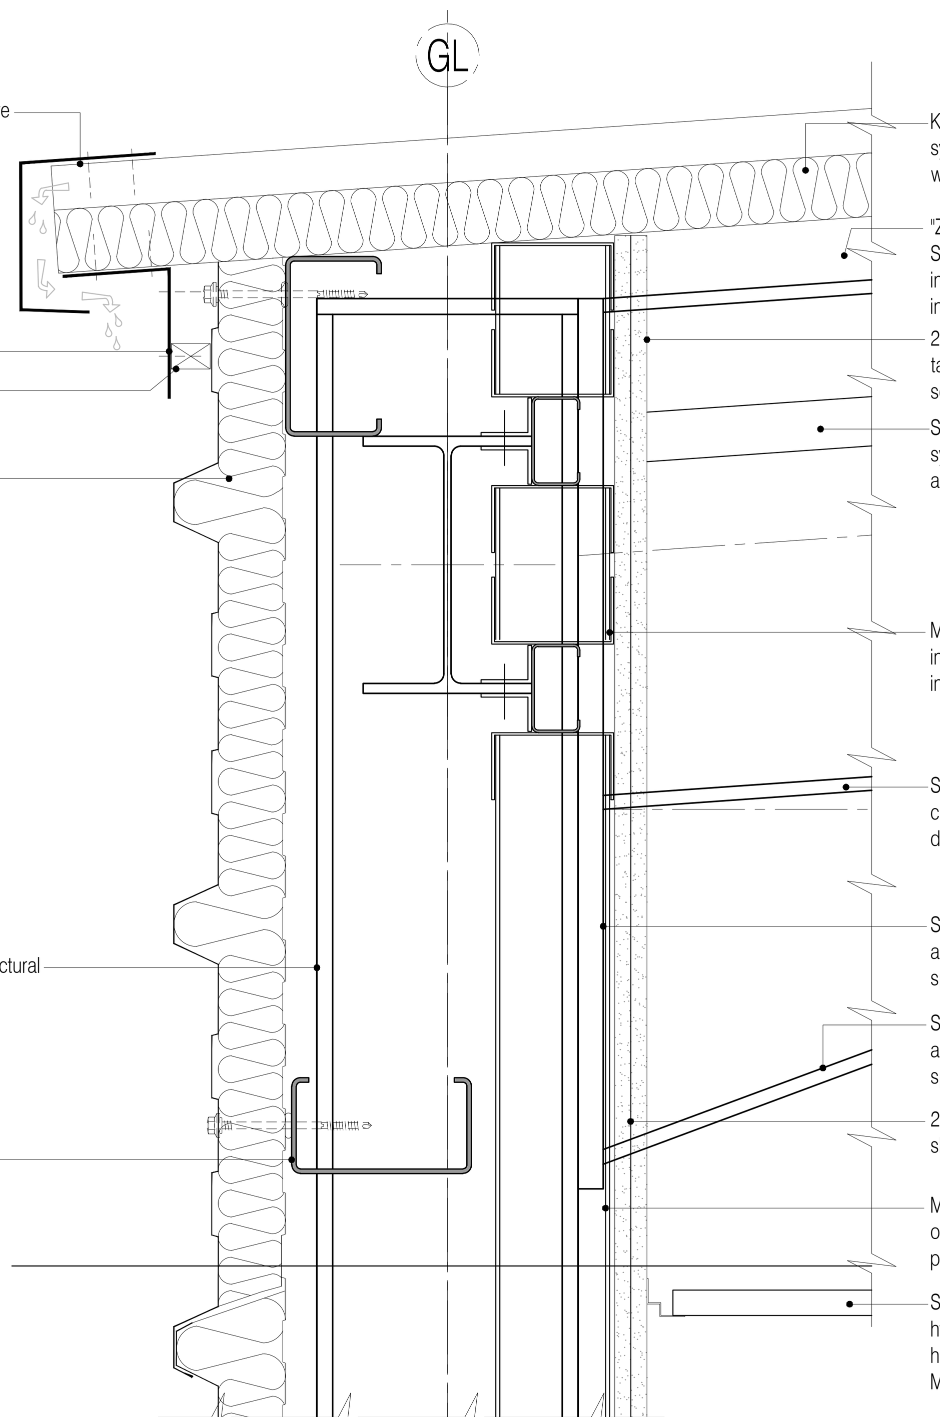

01 / 200 Typical Eaves Detail
Scale:1:5

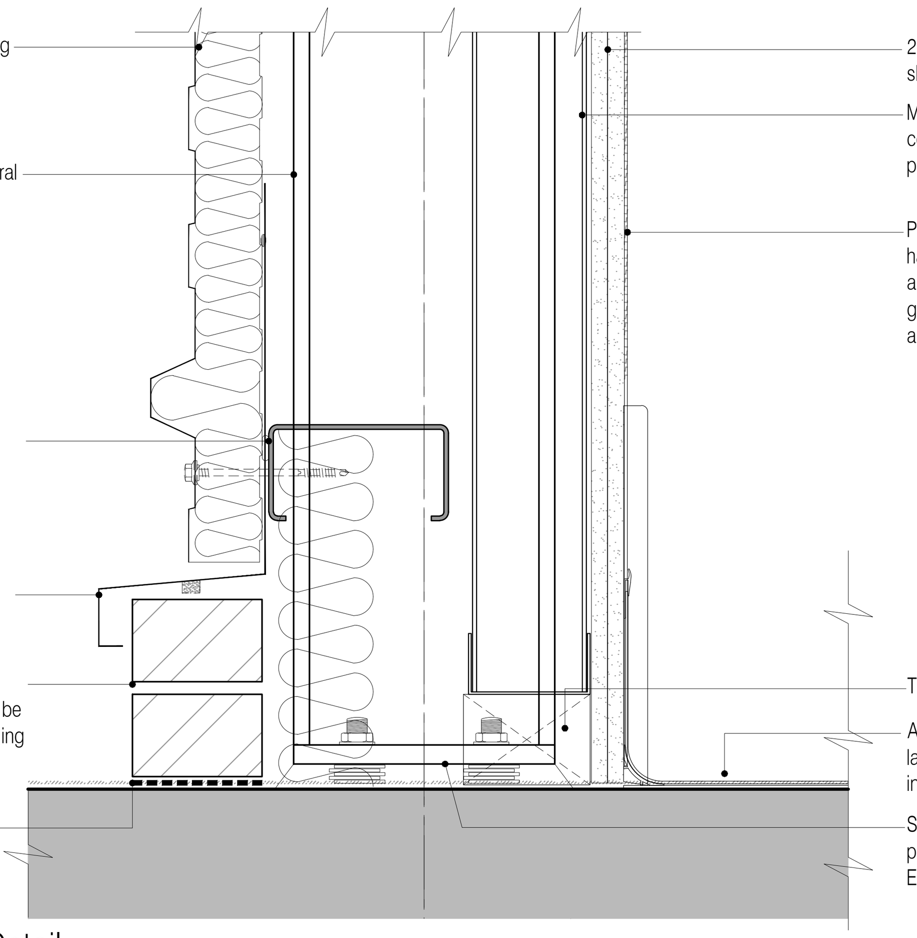

02 / 200 Typical Wall Base Detail
Scale:1:5

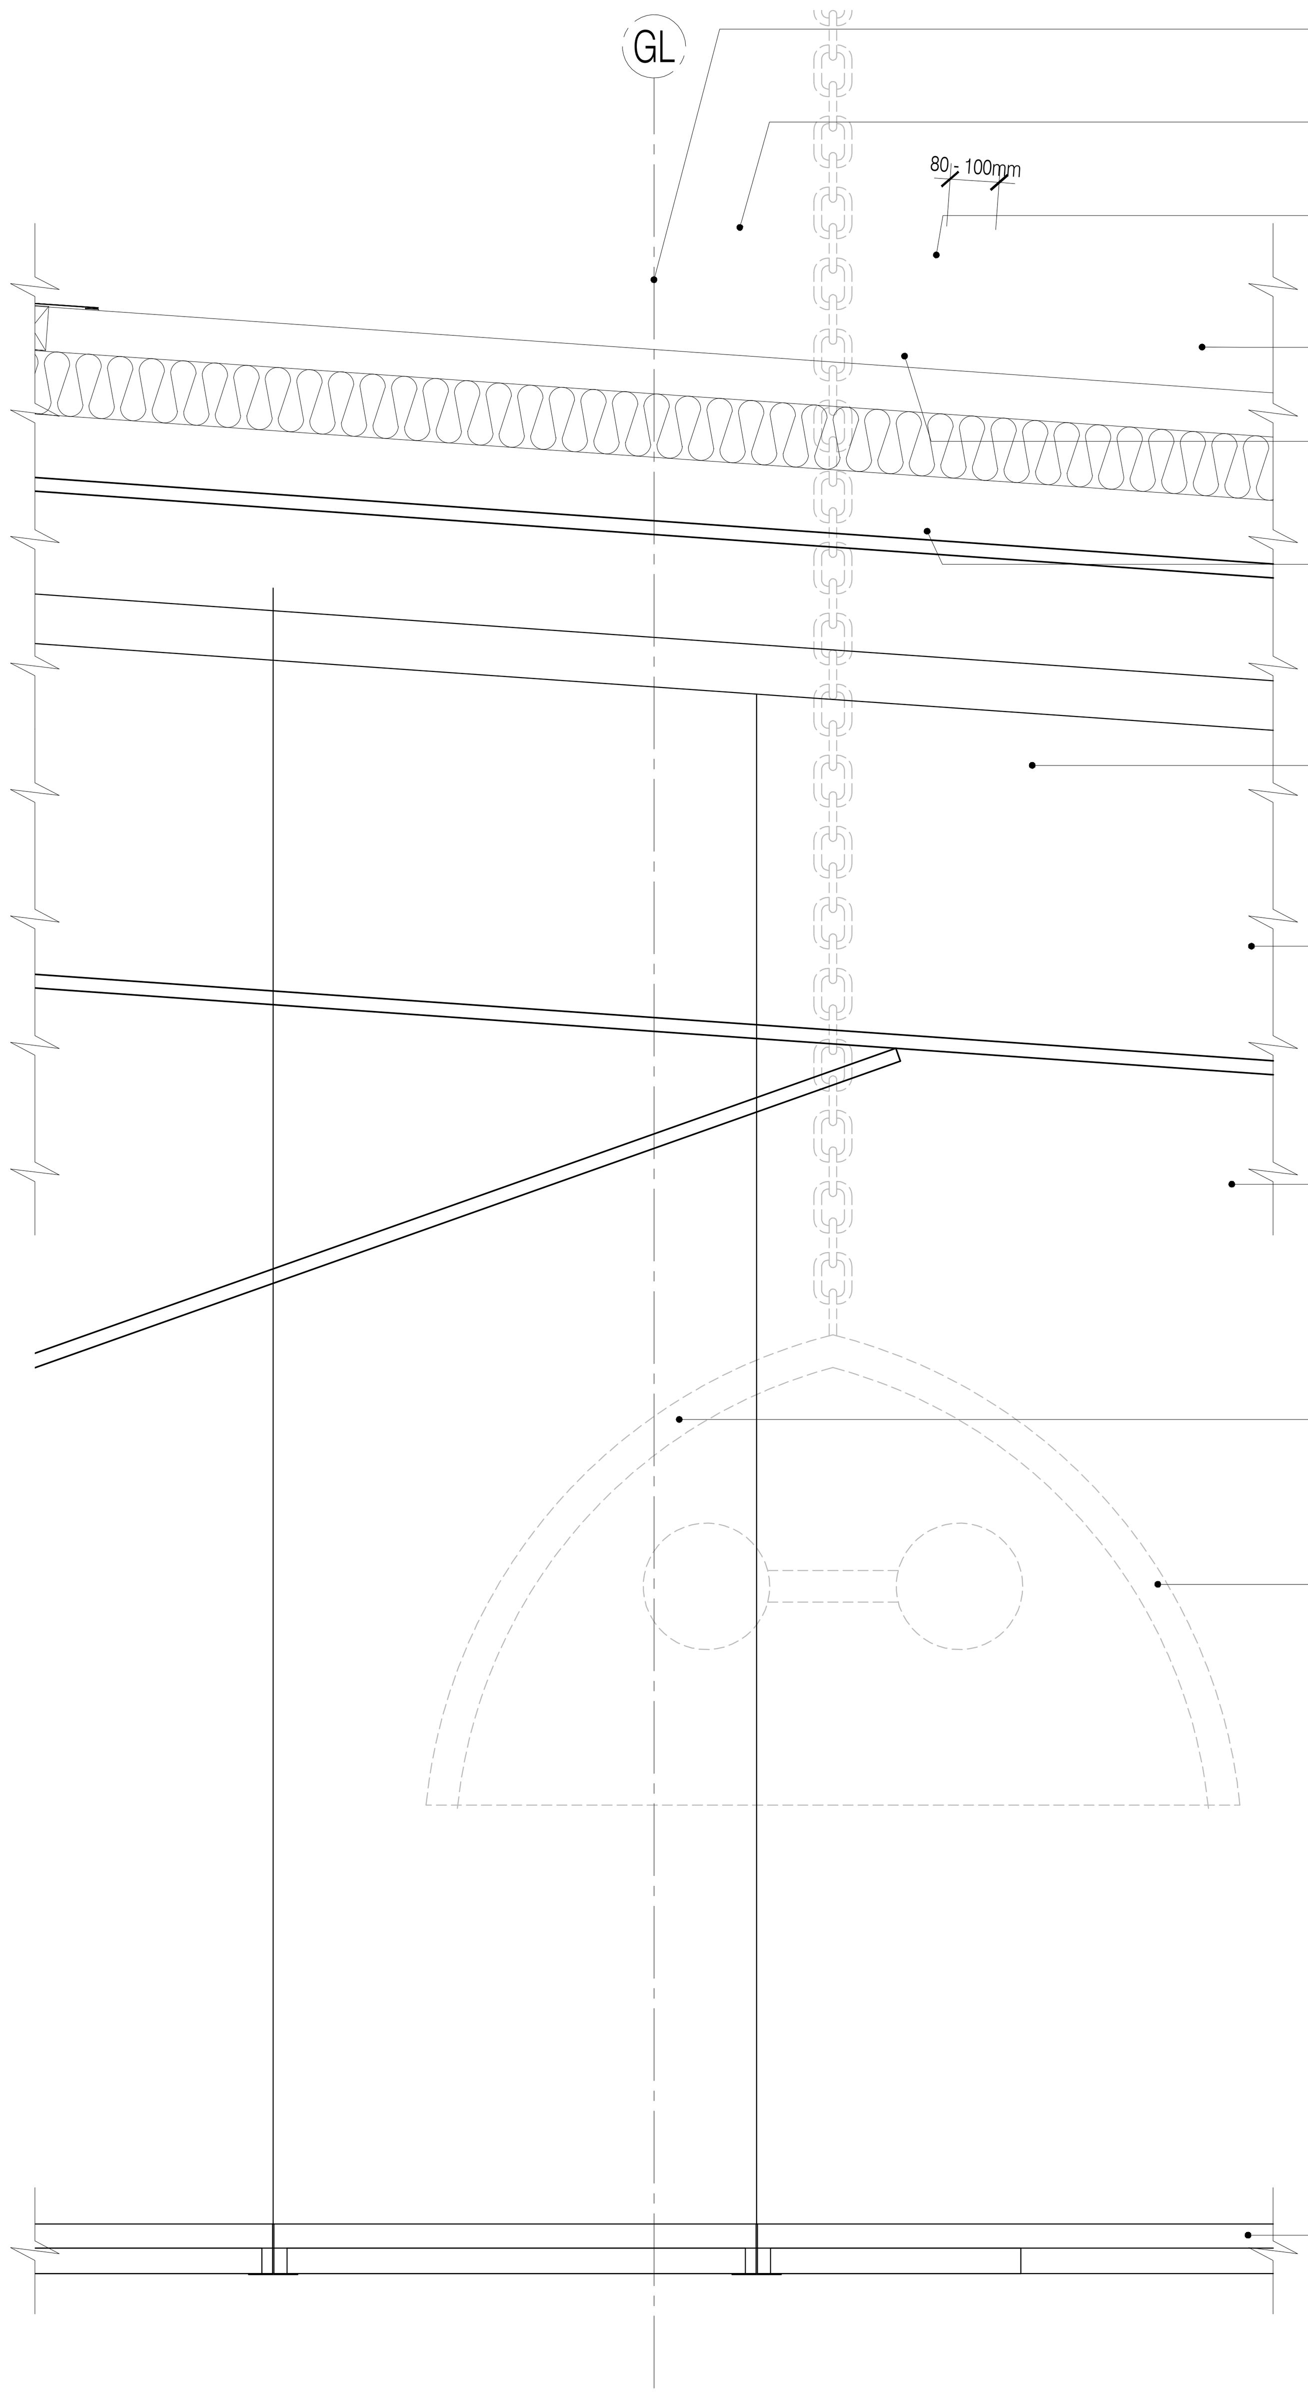

03 / 200 Typical Ridge Detail
Scale:1:5

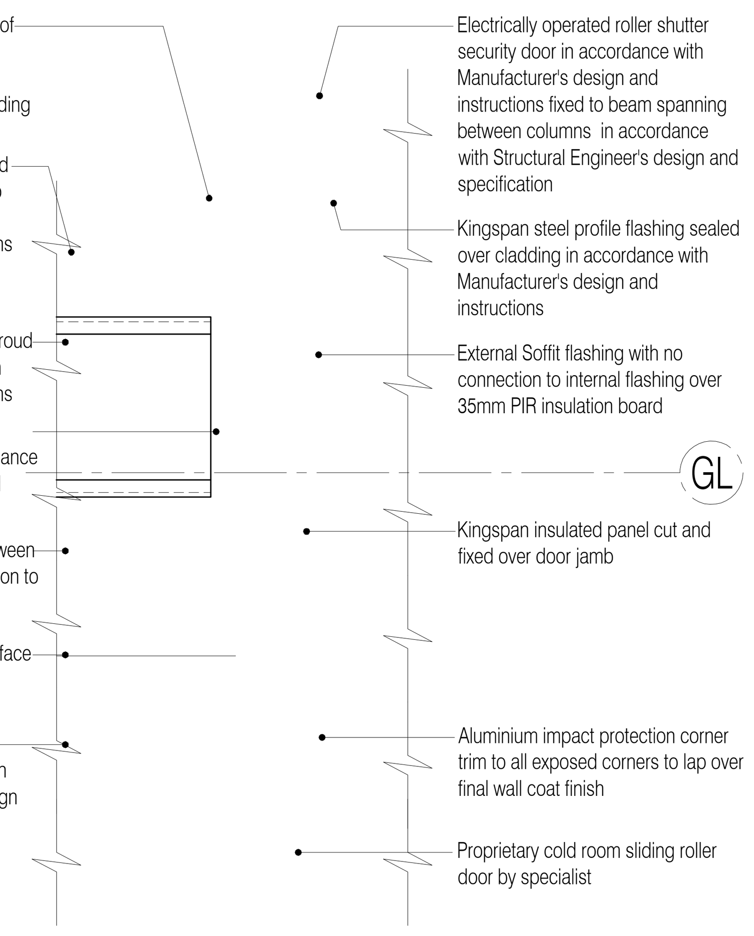

05 / - Typical Cold Room Roller Shutter Sliding Door Detail
Scale:1:5

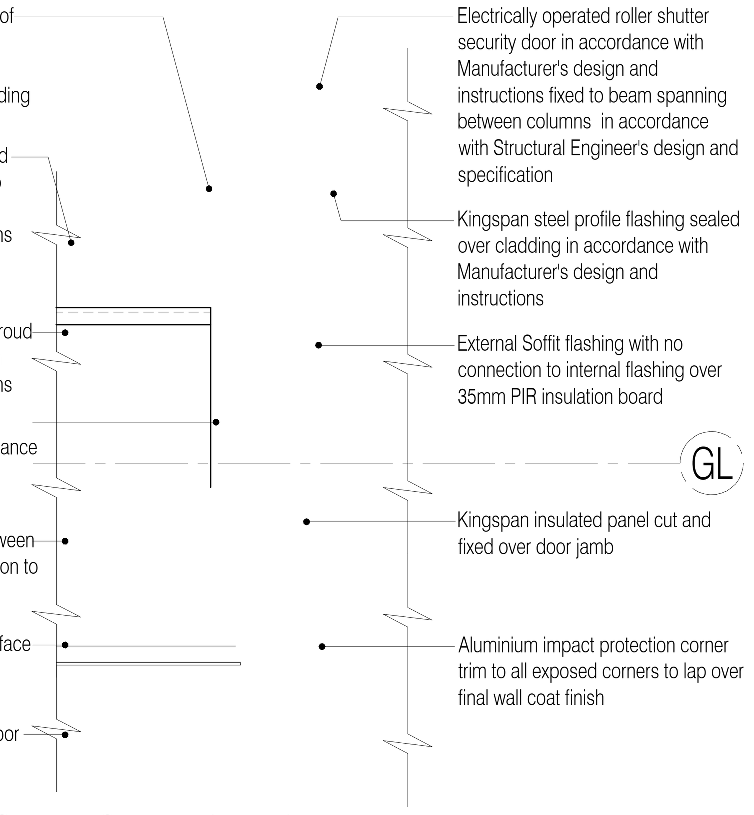

06 / - Typical Roller Shutter Sliding Door Detail
Scale:1:5

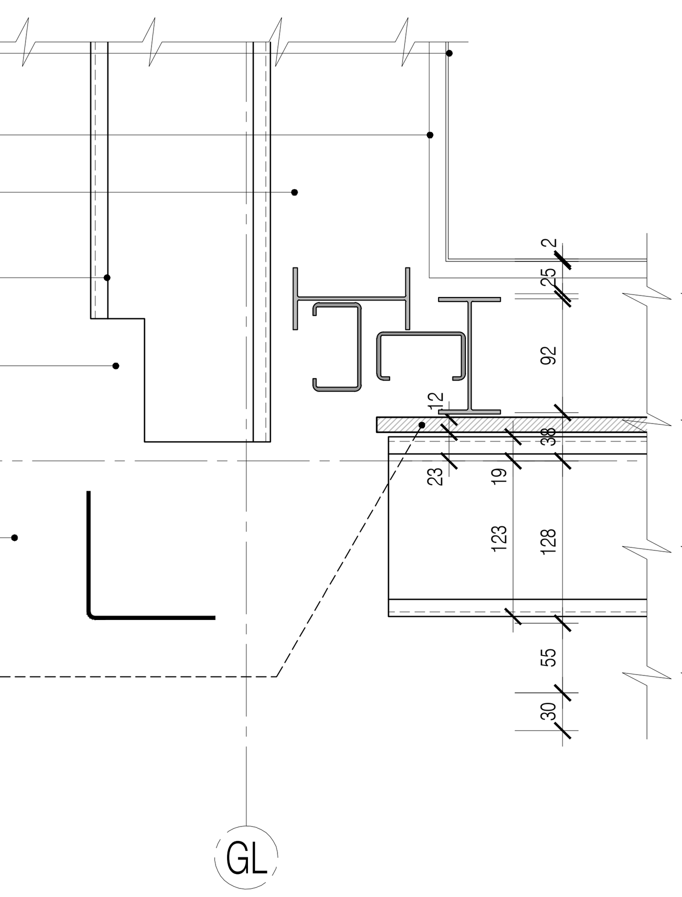

07 / - Typical Wall External Corner Detail
Scale:1:5

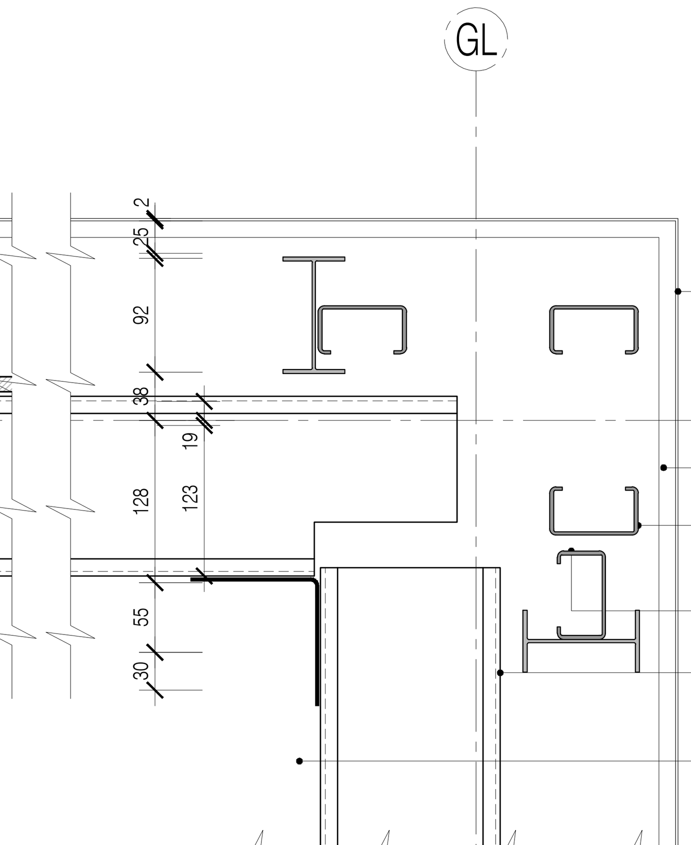

08 / - Typical Wall Internal Corner Detail
Scale:1:5

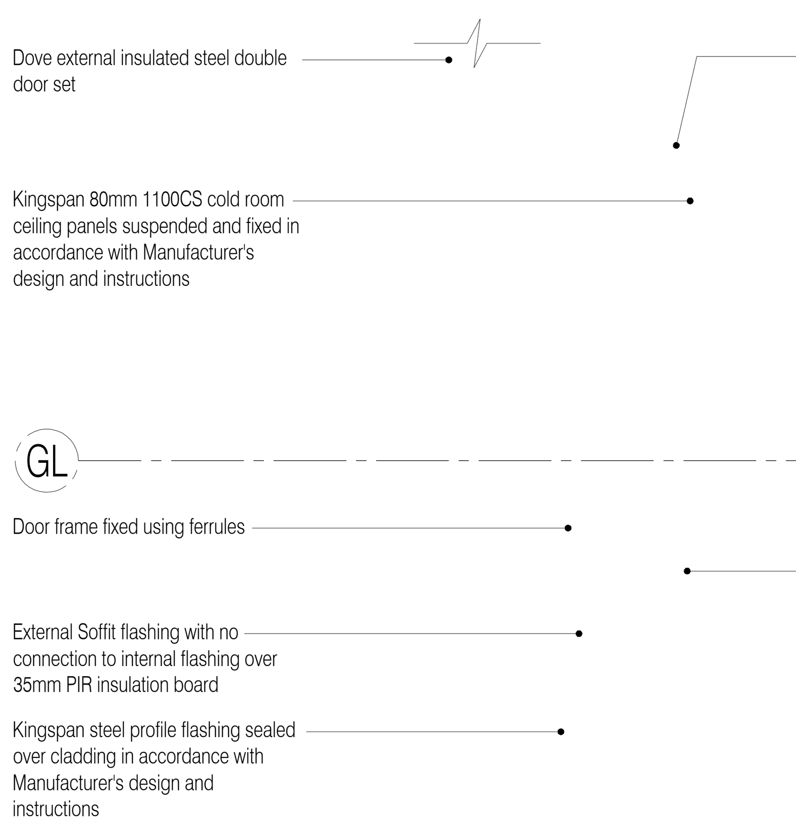

09 / - Typical Cold Area Personal Door Jamb Detail
Scale:1:5

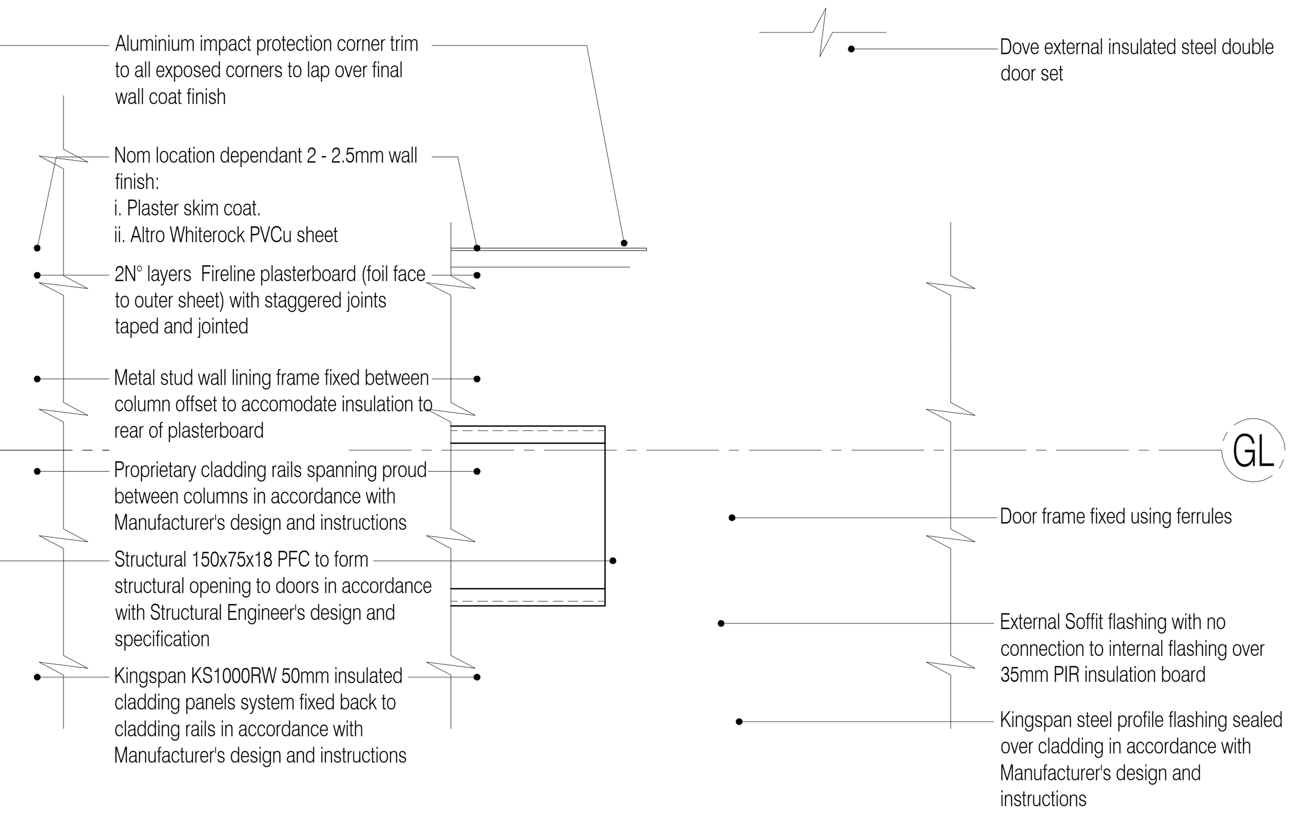

10 / - Typical Personal Door Jamb Detail
Scale:1:5

NOTES: Do not scale this drawing. All dimensions to be checked on site prior to commencement or manufacture.

Key Plan (nts)

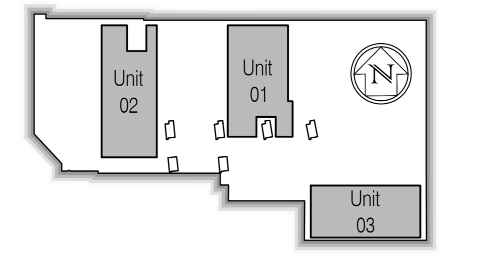

CONSTRUCTION ISSUE

Rev	Date	By	Chk	Comment
02	22.11.10	JAS	AC	Issued for Construction
01	08.10.10	RKC	JAS	Issued for Tender.

BRINGING IDEAS TO LIFE

FRANKHAM

Frankham Consultancy Group Limited
21 Perrymount Road
Haywards Heath RH16 3TP
t 01444 444900 f 01444 455642
enquire@frankham.com
www.frankham.com

Client: Network Rail, railgourmet

Project Title: Euston Station, Parcel Deck, Rail Gourmet Facility

Drawing Title: General Arrangement Details

Drawn by: RKC	Scale: 1:5@A1	Date: 16.09.10
Designed by: FCG	Checked by: -	Approved by: -

File Ref.: X:\FRANKHAM\Z-JOBS\440270-EUSTON\ARCH\400_499_DETAIL_SCHEMATICS\ 440272-A-400.DWG - 200611143244 20:06:11:14:32:45

Drawing No. 440272-A-400 | Rev. 02