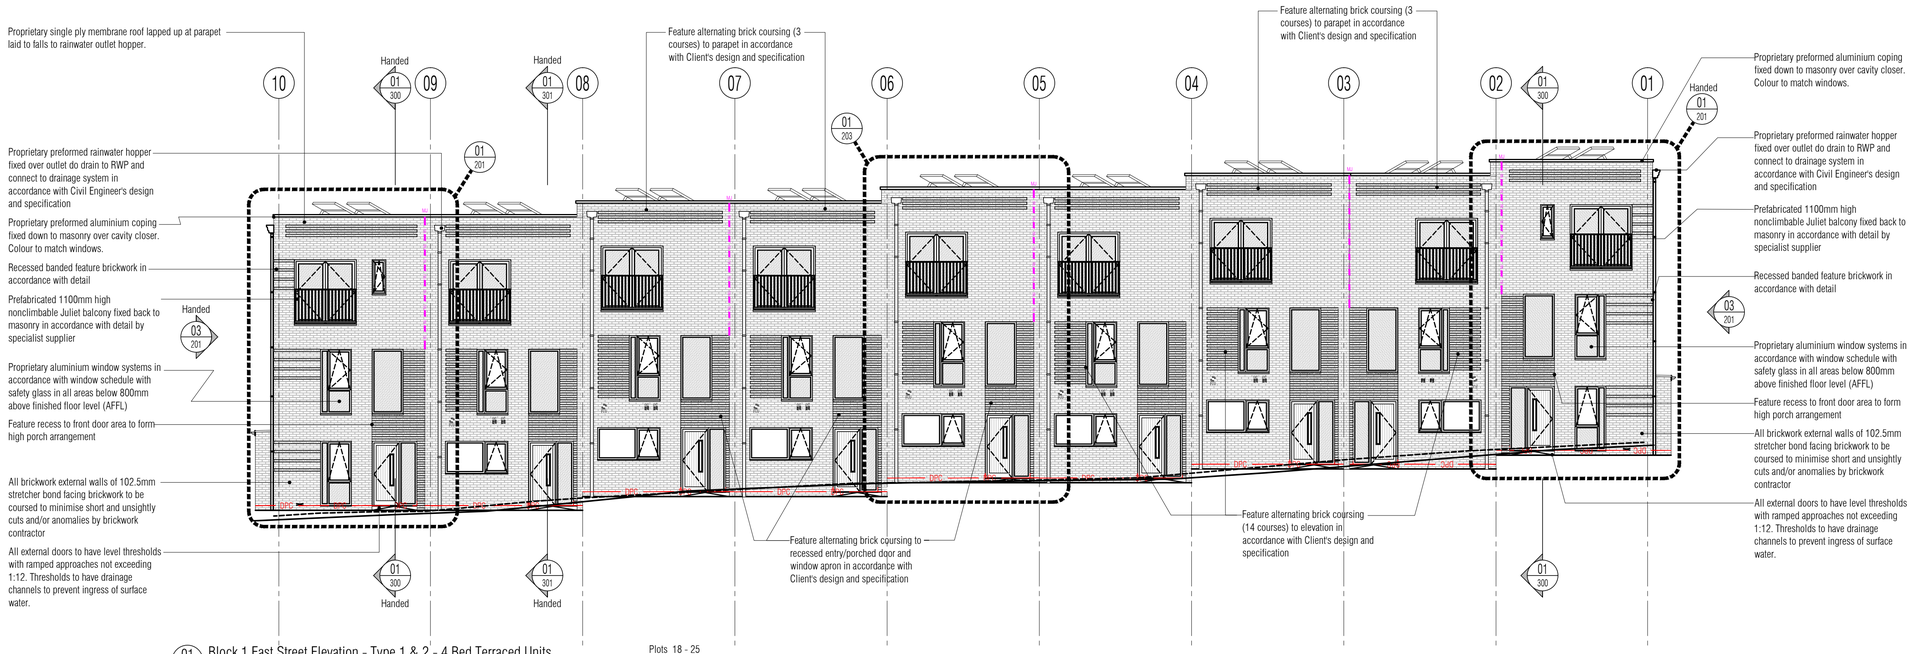

01 Block 1 East Street Elevation - Type 1 & 2 - 4 Bed Terraced Units
Scale: 1:100

02 Block 1 West Street Elevation - Type 1 & 2 - 4 Bed Terraced Units
Scale: 1:100

1. CONTRACTOR IS RESPONSIBLE FOR ALL SETTING OUT AND MUST CHECK DIMENSIONS ON SITE BEFORE WORK IS PUT IN HAND
2. WRITTEN DIMENSIONS ONLY TO BE TAKEN THIS DRAWING MUST NOT BE SCALED
3. ARCHITECT TO BE IMMEDIATELY NOTIFIED OF SUSPECTED OMISSIONS OR DISCREPANCIES

REVISIONS		
C1	ISSUED FOR CONSTRUCTION	17.05.16	rkc
C2	Membranes thickened for clarity	24.05.16	rkc
C3	Wins revd per Client instruction	06.07.16	rkc
C4	Elt revd	14.07.16	rkc
C5	Markup revs	22.07.16	rkc

Elevations Legend

Denotes safety glass

ISSUED FOR CONSTRUCTION

RDJW ARCHITECTS

ISO 9001 REGISTERED FIRM

INVESTOR IN PEOPLE

RDjW ARCHITECTS LIMITED
QUOIN HOUSE . 9-11 EAST PARK
CRAWLEY . WEST SUSSEX . RH10 6AN
TEL: 01293 404300 . FAX: 01293 404299
EMAIL: info@rdjwarchitects.co.uk
WEBSITE: www.rdjwarchitects.co.uk

PROJECT

Housing Development
Springfield Hospital
Hebdon Road
Tooting

Proposed Block 1
4 Bed Terrace Plots 18 – 25
General Arrangement Elevations

DATE	21.10.15	SCALE	1:100 @ A1
DRAWN	RKC	DRG. NO.	4720–200
CHECKED		REV.	C5