NB: All information based on supplied third party survey information. All discrepancies to be reported to RDjW immediately upon discovery.

All Services, M&E and Structural information shown indicative only. Please refer to relevant Specialist Consultant documentation.

NB: All levels are approximate and are subject to further site investigation prior to construction. All discrepancies to be reported to RDjW immediately

It is the responsibility of the Client to manage the Health and Safety aspects of the project or nominate and agree a "Principle Designer".

– xref's loaded in file

1. CONTRACTOR IS RESPONSIBLE FOR ALL SETTING OUT AND MUST CHECK DIMENSIONS ON SITE BEFORE WORK IS PUT IN HAND
2. WRITTEN DIMENSIONS ONLY TO BE TAKEN THIS DRAWING MUST NOT BE SCALED
3. ARCHITECT TO BE IMMEDIATELY NOTIFIED OF SUSPECTED OMISSIONS OR DISCREPANCIES

REVISIONS		
C1	ISSUED FOR CONSTRUCTION	24.10.16 rkc

Boundaries Legend

Denotes approximate boundary demarcation

Denotes Client Property Ownership demarcation

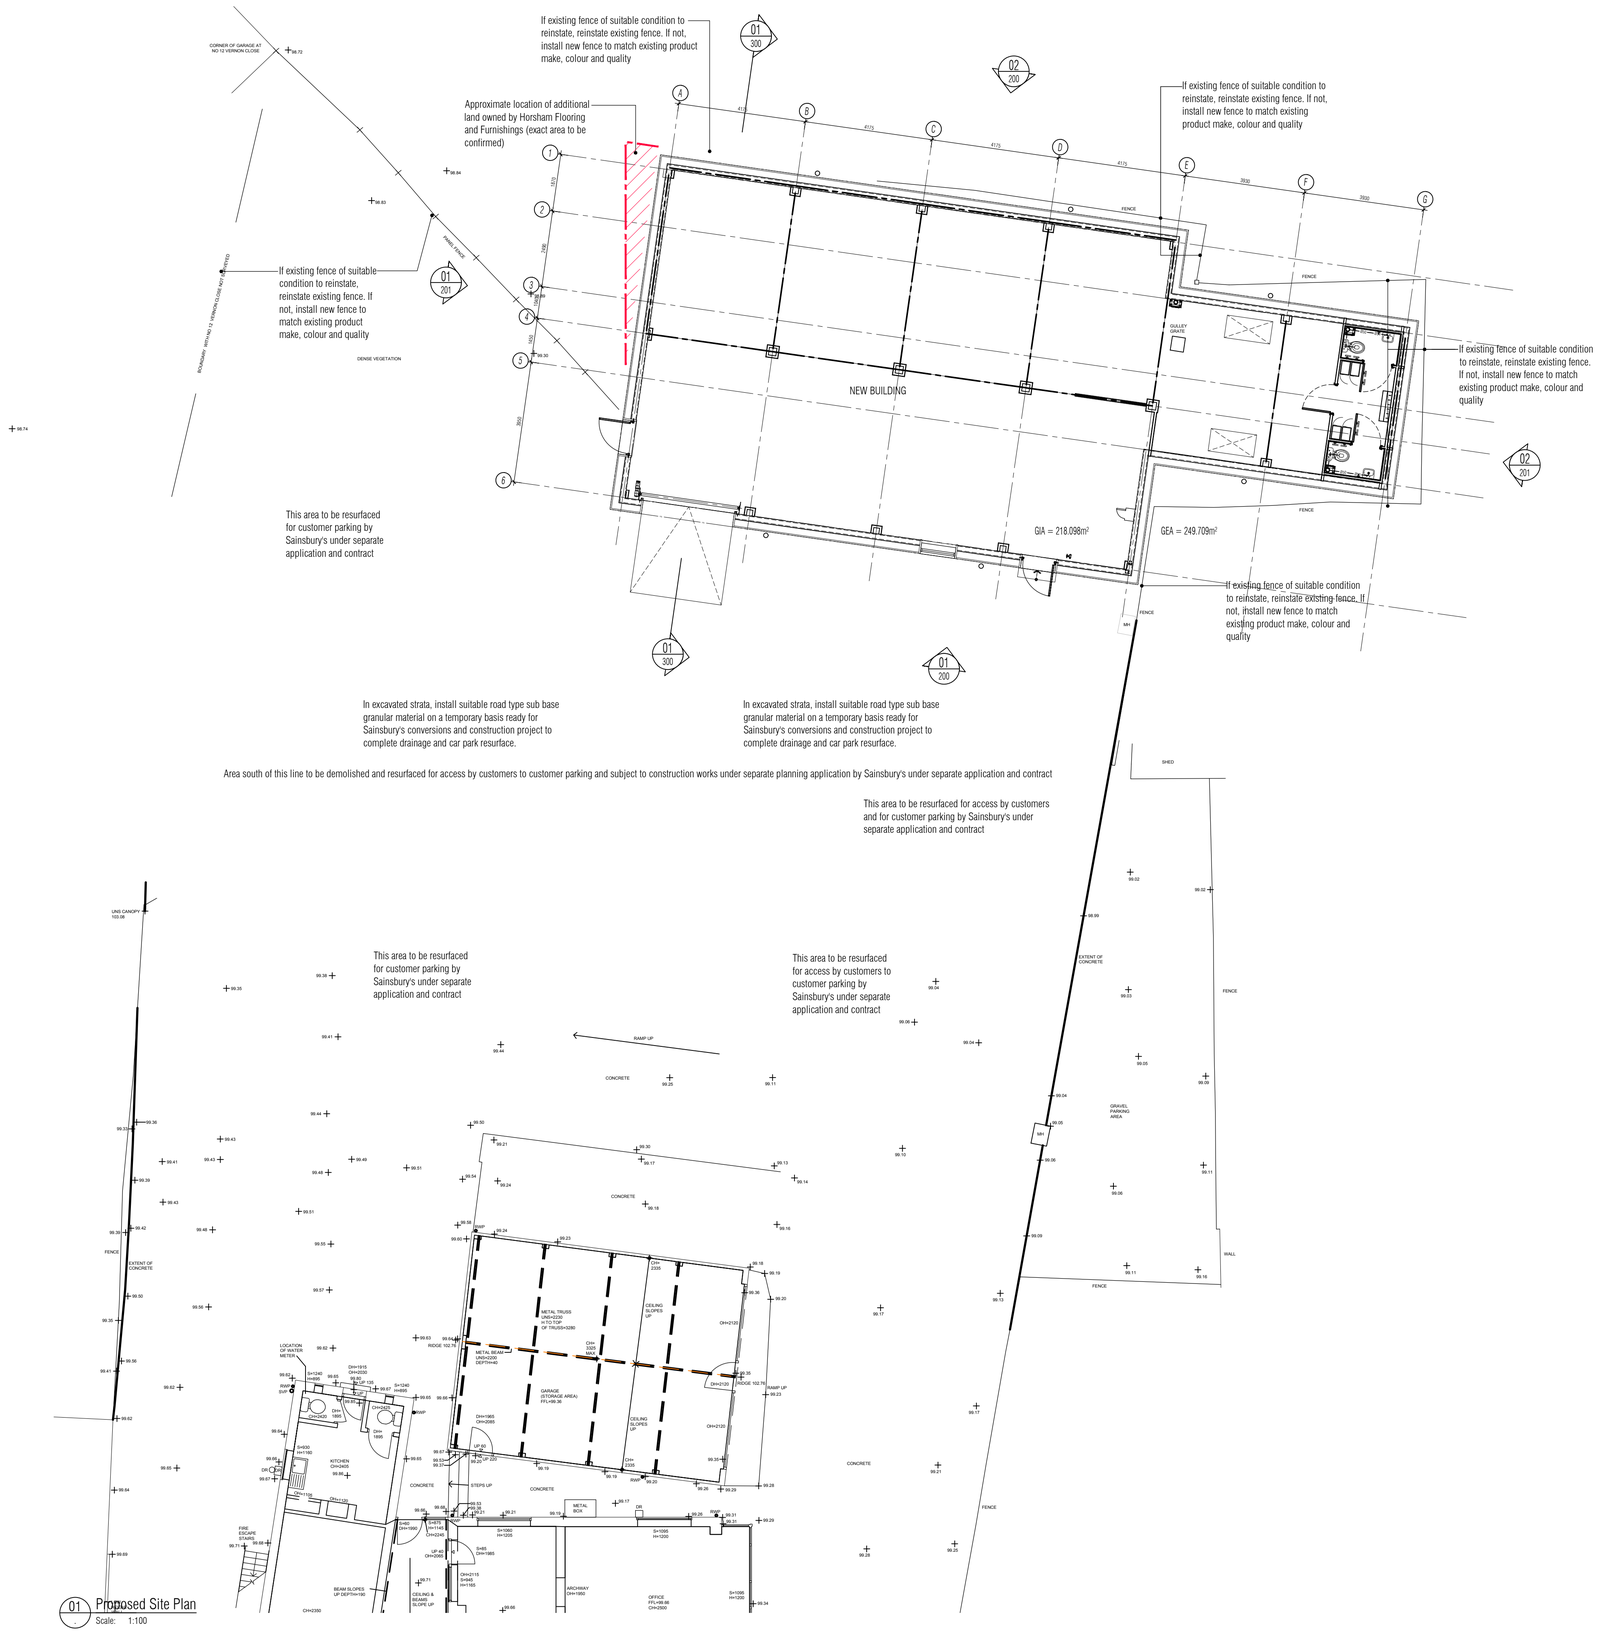

01 Proposed Site Plan
Scale: 1:100

Scale: 1:100
0m 1m 2m 3m 4m 5m 6m 7m 8m

X:\COOPERCAD\4817\ENT\4817-030.DWG 161024124351 ROB-C

ISSUED FOR CONSTRUCTION

RDjW ARCHITECTS

ISO 9001 REGISTERED FIRM

RDjW ARCHITECTS LIMITED
QUOIN HOUSE . 9-11 EAST PARK
CRAWLEY . WEST SUSSEX . RH10 6AN
TEL: 01293 404300 . FAX: 01293 404299
EMAIL: info@rdjwarchitects.co.uk
WEBSITE: www.rdjwarchitects.co.uk

PROJECT

NEW SHOWROOM
HORSHAM FLOORINGS
AND FURNISHINGS
HORSHAM

PROPOSED
SITE
PLAN

DATE	04.01.16	SCALE	1:100 @ A1
DRAWN	RKC	DRG. NO.	4817–030
CHECKED		REV.	C1