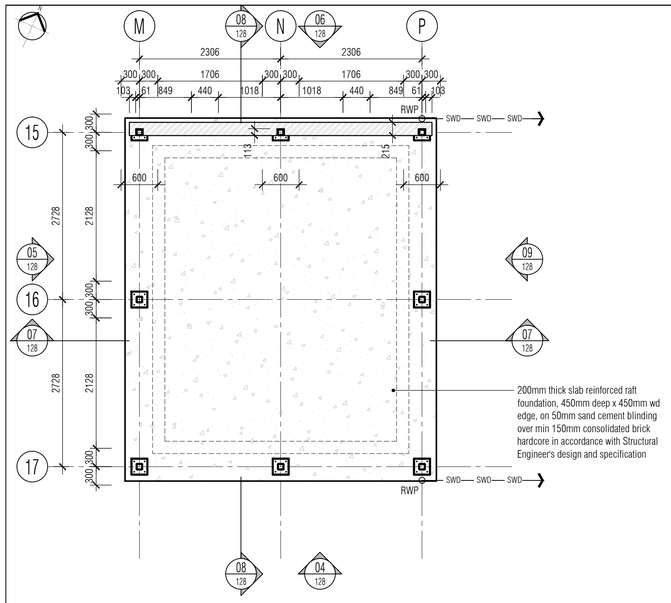

01 Proposed Substructure General Arrangement Plan
Scale: 1:50

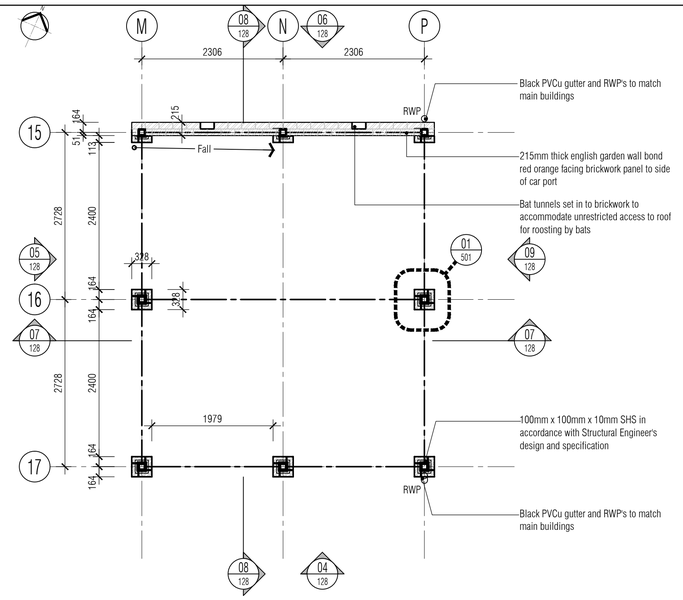

02 Proposed Ground Floor General Arrangement Plan
Scale: 1:50

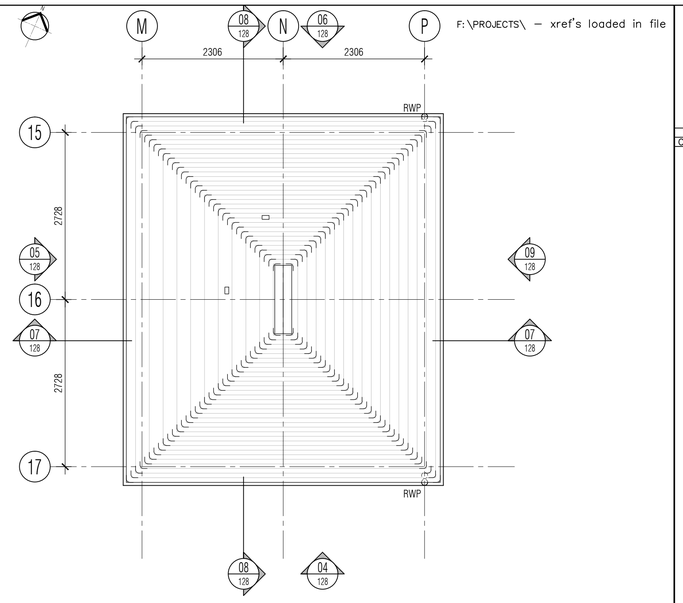

03 Proposed General Arrangement Roof Plan
Scale: 1:50

F:\PROJECTS\ – xref's loaded in file

1. CONTRACTOR IS RESPONSIBLE FOR ALL SETTING OUT AND MUST CHECK DIMENSIONS ON SITE BEFORE WORK IS PUT IN HAND
2. WRITTEN DIMENSIONS ONLY TO BE TAKEN THIS DRAWING MUST NOT BE SCALED
3. ARCHITECT TO BE IMMEDIATELY NOTIFIED OF SUSPECTED OMISSIONS OR DISCREPANCIES

REVISIONS		
C1	ISSUED FOR CONSTRUCTION	24.10.16 rkc

IMPORTANT NOTE
Roof membrane must be Bituminous Felt.
Modern breathable membranes are not permitted for this construction.
This building must conform to the Wildlife and Countryside Act 1981.

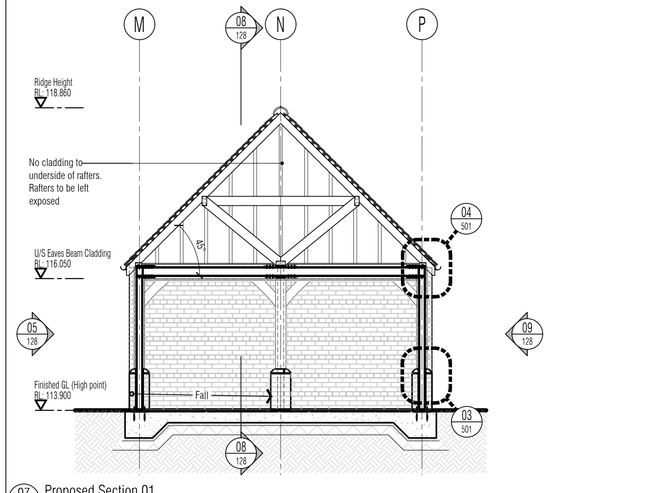

04 Proposed South Elevation
Scale: 1:50

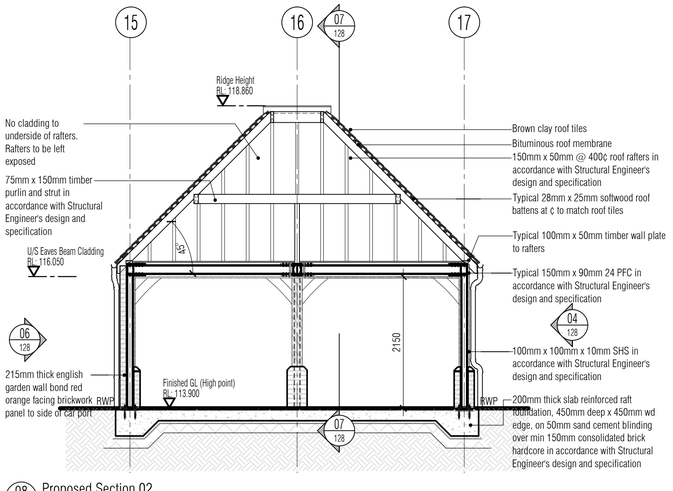

05 Proposed West Elevation
Scale: 1:50

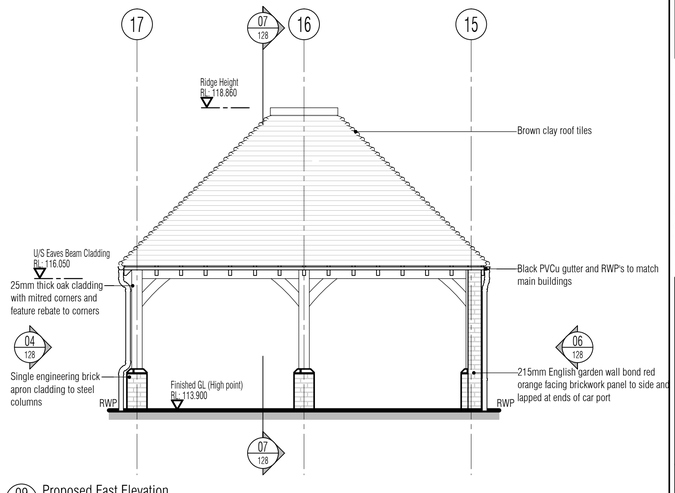

06 Proposed North Elevation
Scale: 1:50

07 Proposed Section 01
Scale: 1:50

08 Proposed Section 02
Scale: 1:50

09 Proposed East Elevation
Scale: 1:50

Scale: 1:50
0m 1m 2m 3m 4m

X:\COOPERCAD\4834\ENT\100-GAP\4834-128.DWG 161024123211 ROB-C

ISSUED FOR CONSTRUCTION

RDjW ARCHITECTS

ISO 9001 REGISTERED FIRM

RDjW ARCHITECTS LIMITED
QUOIN HOUSE . 9-11 EAST PARK
CRAWLEY . WEST SUSSEX . RH10 6AN
TEL: 01293 404300 . FAX: 01293 404299
EMAIL: info@rdjwarchitects.co.uk
WEBSITE: www.rdjwarchitects.co.uk

PROJECT
Devon House
Horsham Road
South Holmwood
RH5 4NG

Luminar DEVELOPMENTS

Proposed Car Port
General Arrangement
Plans, Elevations and Section

DATE	29.03.16	SCALE	1:50 @ A1
DRAWN	RKC	DRG. NO.	4834–128
CHECKED		REV.	C1