F:\PROJECTS\ – xref's loaded in file

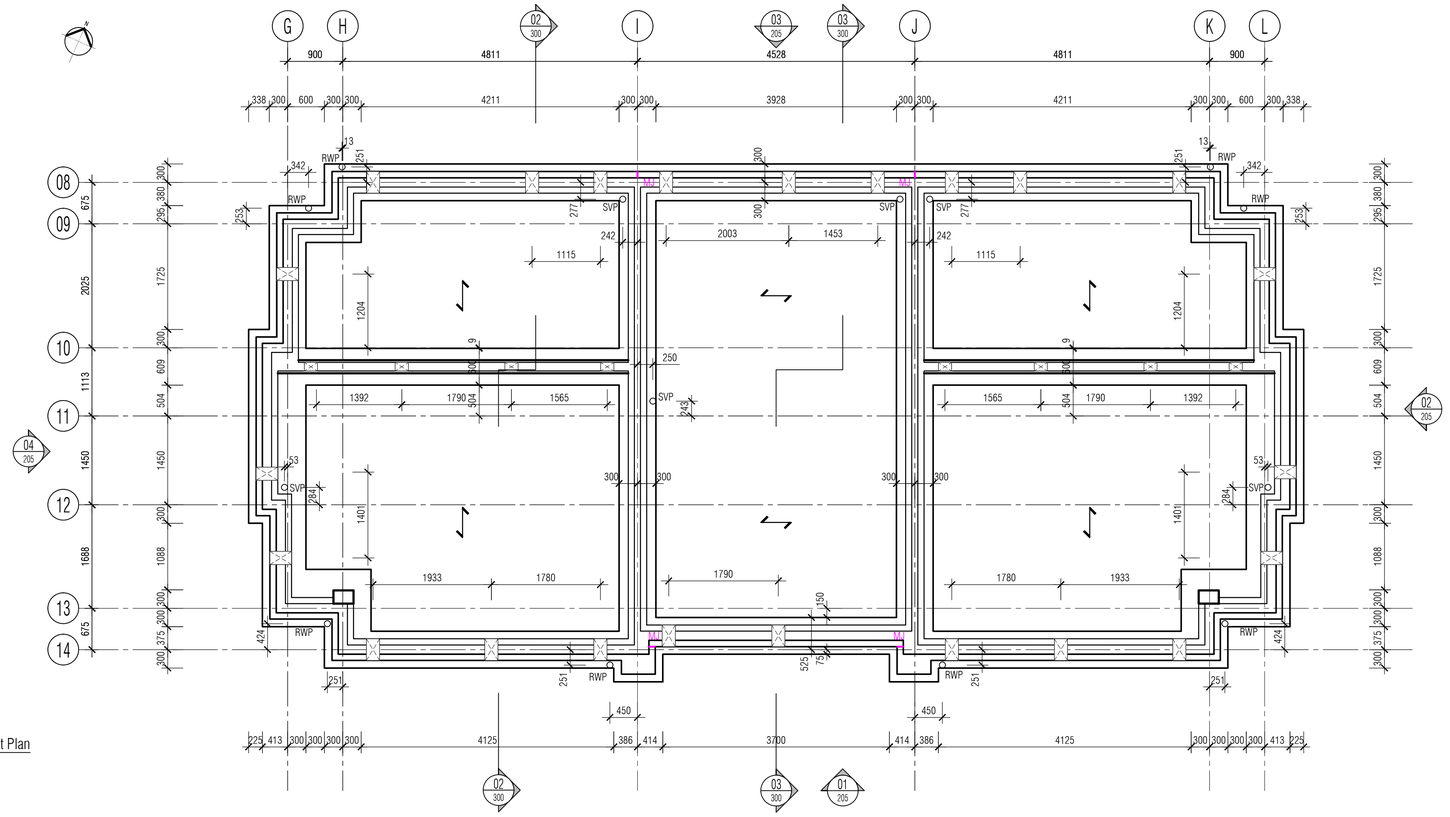

01 Proposed Foundation Setting Out Plan
Scale: 1:50

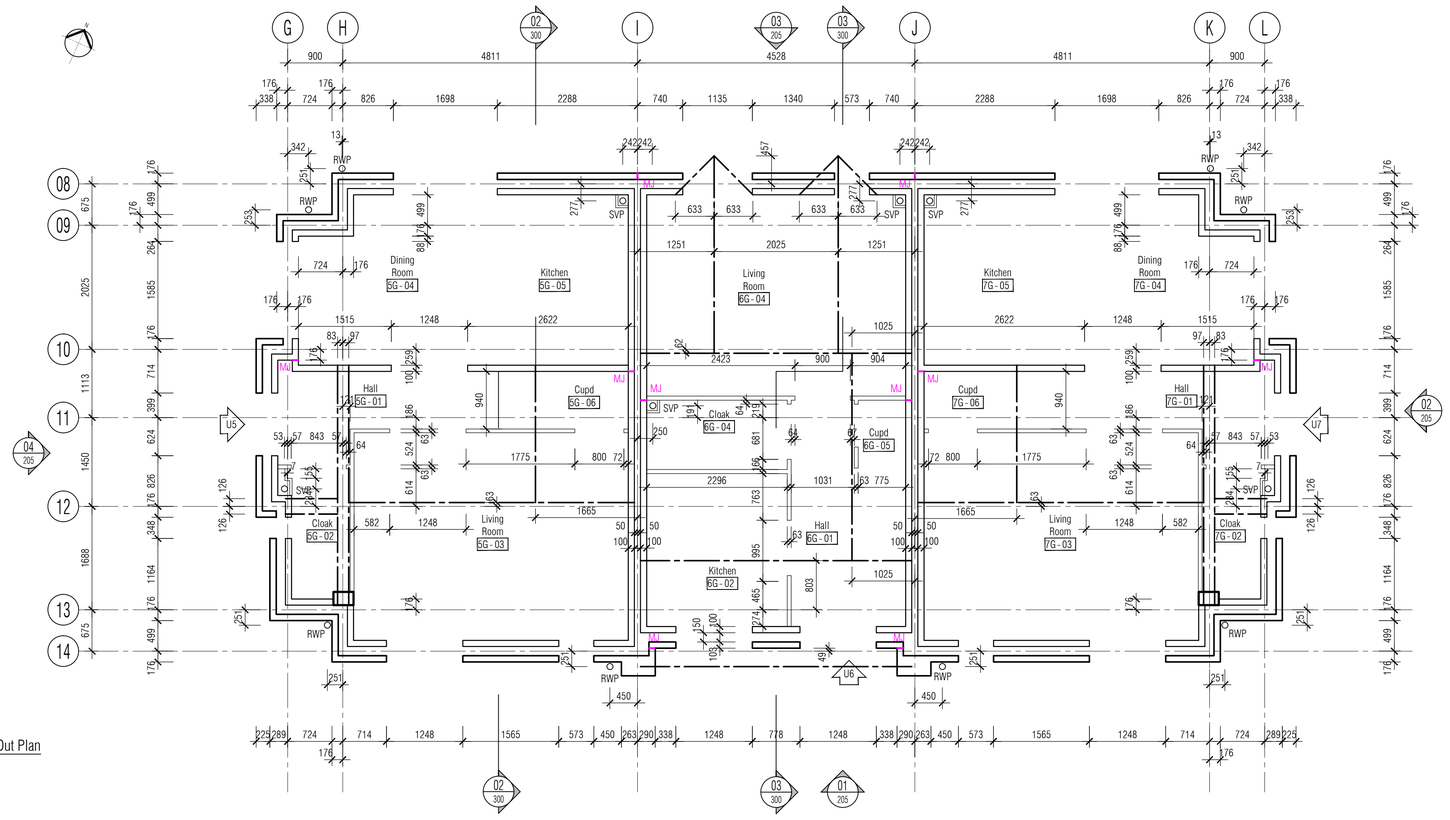

02 Proposed Ground Floor Setting Out Plan
Scale: 1:50

Scale: 1:50
0m 1m 2m 3m 4m RDB-C

1. CONTRACTOR IS RESPONSIBLE FOR ALL SETTING OUT AND MUST CHECK DIMENSIONS ON SITE BEFORE WORK IS PUT IN HAND
2. WRITTEN DIMENSIONS ONLY TO BE TAKEN THIS DRAWING MUST NOT BE SCALED
3. ARCHITECT TO BE IMMEDIATELY NOTIFIED OF SUSPECTED OMISSIONS OR DISCREPANCIES

REVISIONS		
C1	ISSUED FOR CONSTRUCTION	24.10.16 rkc

ISSUED FOR CONSTRUCTION

RDjW ARCHITECTS

ISO 9001 REGISTERED FIRM

RDjW ARCHITECTS LIMITED
QUOIN HOUSE . 9-11 EAST PARK
CRAWLEY . WEST SUSSEX . RH10 6AN
TEL: 01293 404300 . FAX: 01293 404299
EMAIL: info@rdjwarchitects.co.uk
WEBSITE: www.rdjwarchitects.co.uk

PROJECT
Devon House
Horsham Road
South Holmwood
RH5 4NG

Luminar DEVELOPMENTS

Proposed Units 5 – 7
Foundation and Ground Floor
Setting Out Plans

DATE	SCALE
12.04.16	1:50 @ A1
DRAWN RKC	DRG. NO. 4834–135
CHECKED	REV. C1