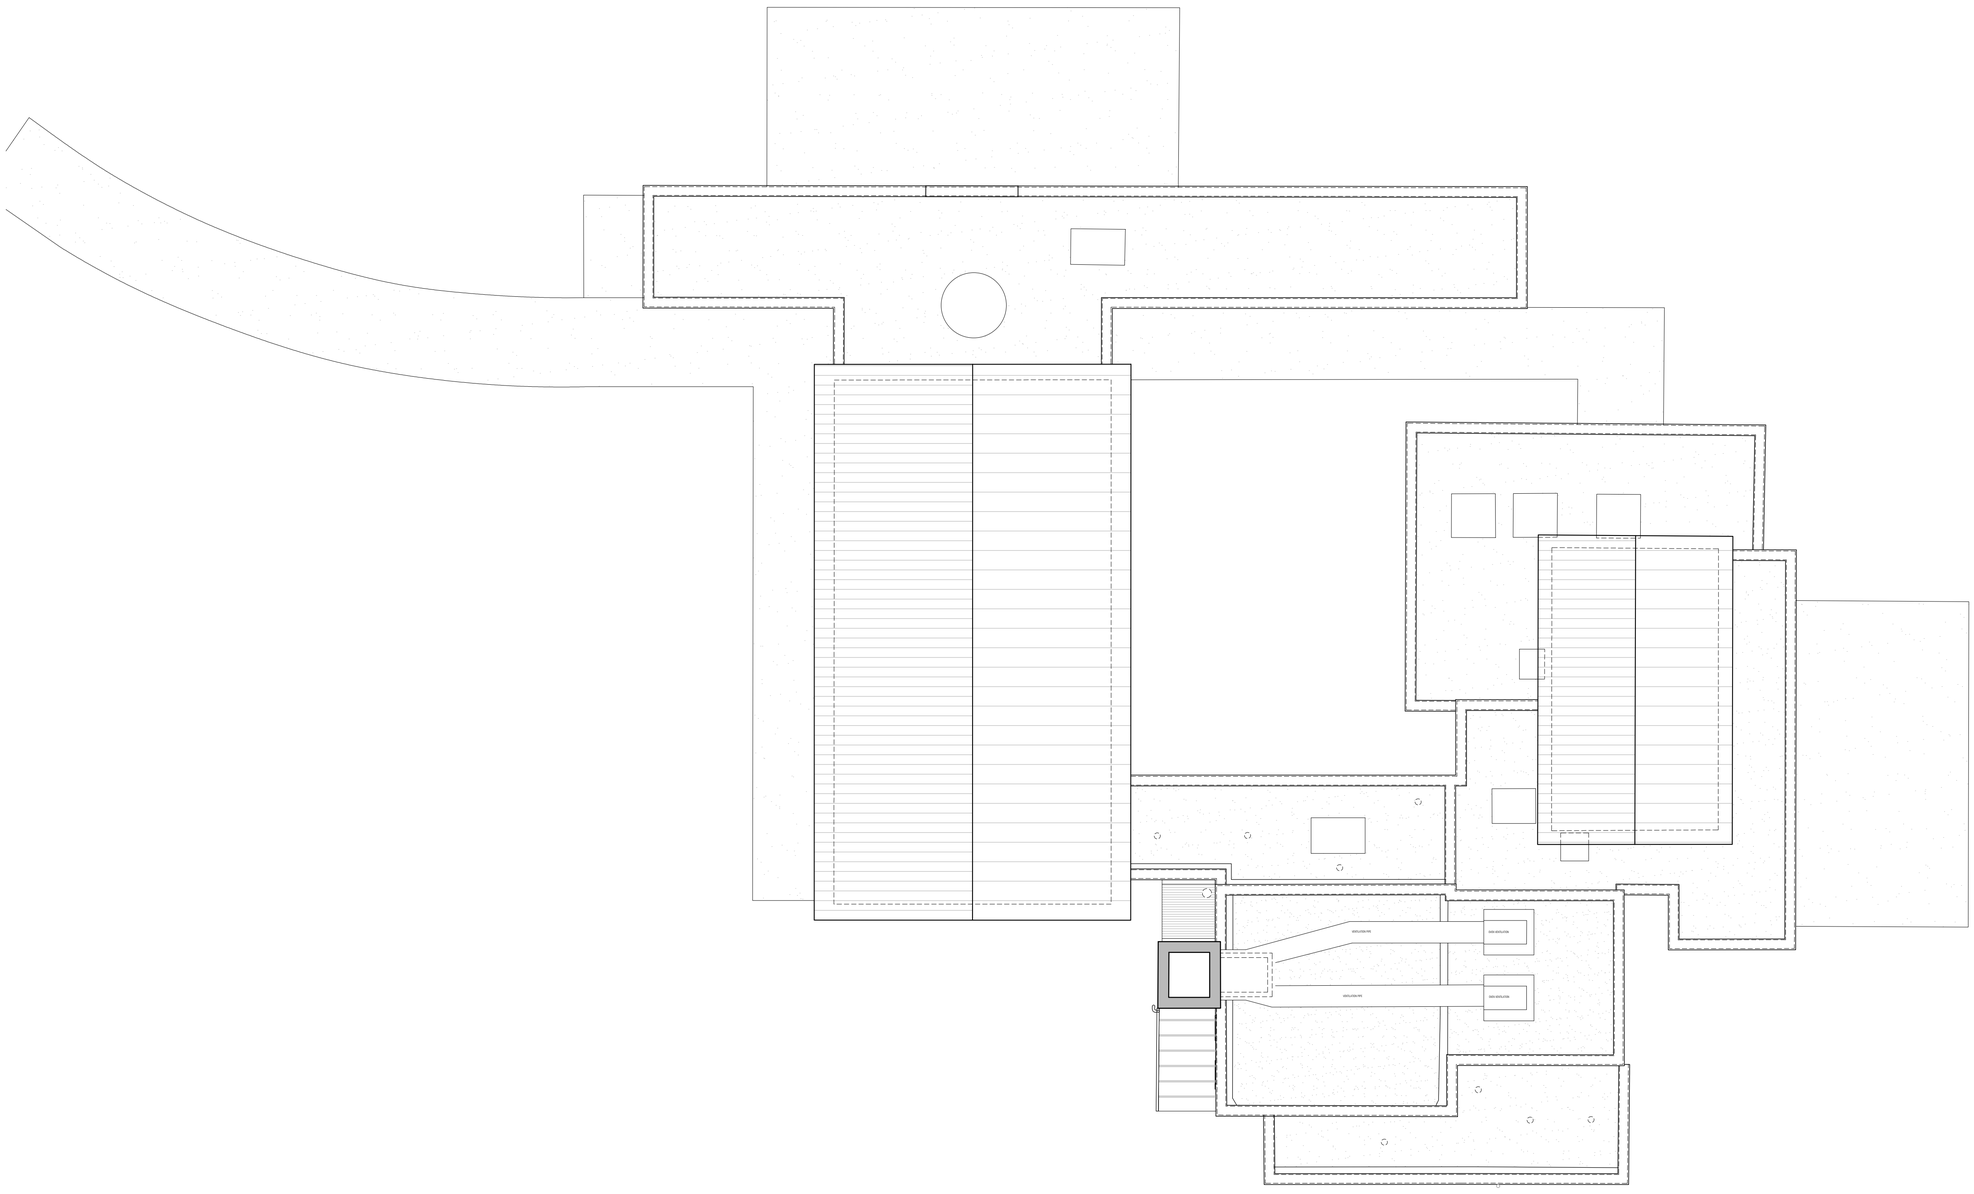

NB: All information based on supplied third party survey information.
All discrepancies to be reported to FCG immediately upon discovery.

NOTES: Do not scale this drawing. All dimensions to be checked on site prior to commencement or manufacture.

Key Plan (nts)

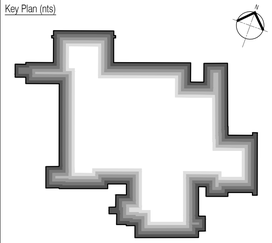

ISSUED FOR CONSTRUCTION

All details referenced in call outs supercede general arrangement or larger depictions.

Rev	Date	By	Chk	Comment
C1	29.03.12	RKC	JAS	Issued for CONSTRUCTION

BRINGING IDEAS TO LIFE

FRANKHAM

Frankham Consultancy Group Limited
21 Perrymount Road
Haywards Heath RH16 3TP
t 01444 444900 f 01444 455642
enquire@frankham.com
www.frankham.com

Client

Mansell

Contract N°: MC0269

Project Title

Eastbourne & Worthing
Crematoria
Refurbishments and Alterations

Drawing Title

EASTBOURNE Borough Council

Eastbourne Crematorium
Existing Roof Plan

Drawn by:	Scale:	Date:
RKC	1:100@A1	18.10.11
Designed by:	Checked by:	Approved by:
FCG	JAS	AC

File Ref.: K:\FRANKHAM\2-JOBS\521260-CREMATORIA\ARCH\100-199-LOCATION, PLANS AND ISA\521260-A-103-E.DWG - 20062613241120:06:26:13:24:11

Drawing No.	Rev.
521260-A-103-E	C1