All Disabled and Ambulant Disabled facilities to comply with Approved Document Part M - "Access to and use of buildings", Equality Act and BS83000 as required.

NB: All levels are approximate and are subject to further site investigation prior to construction. All discrepancies to be reported to FCG immediately

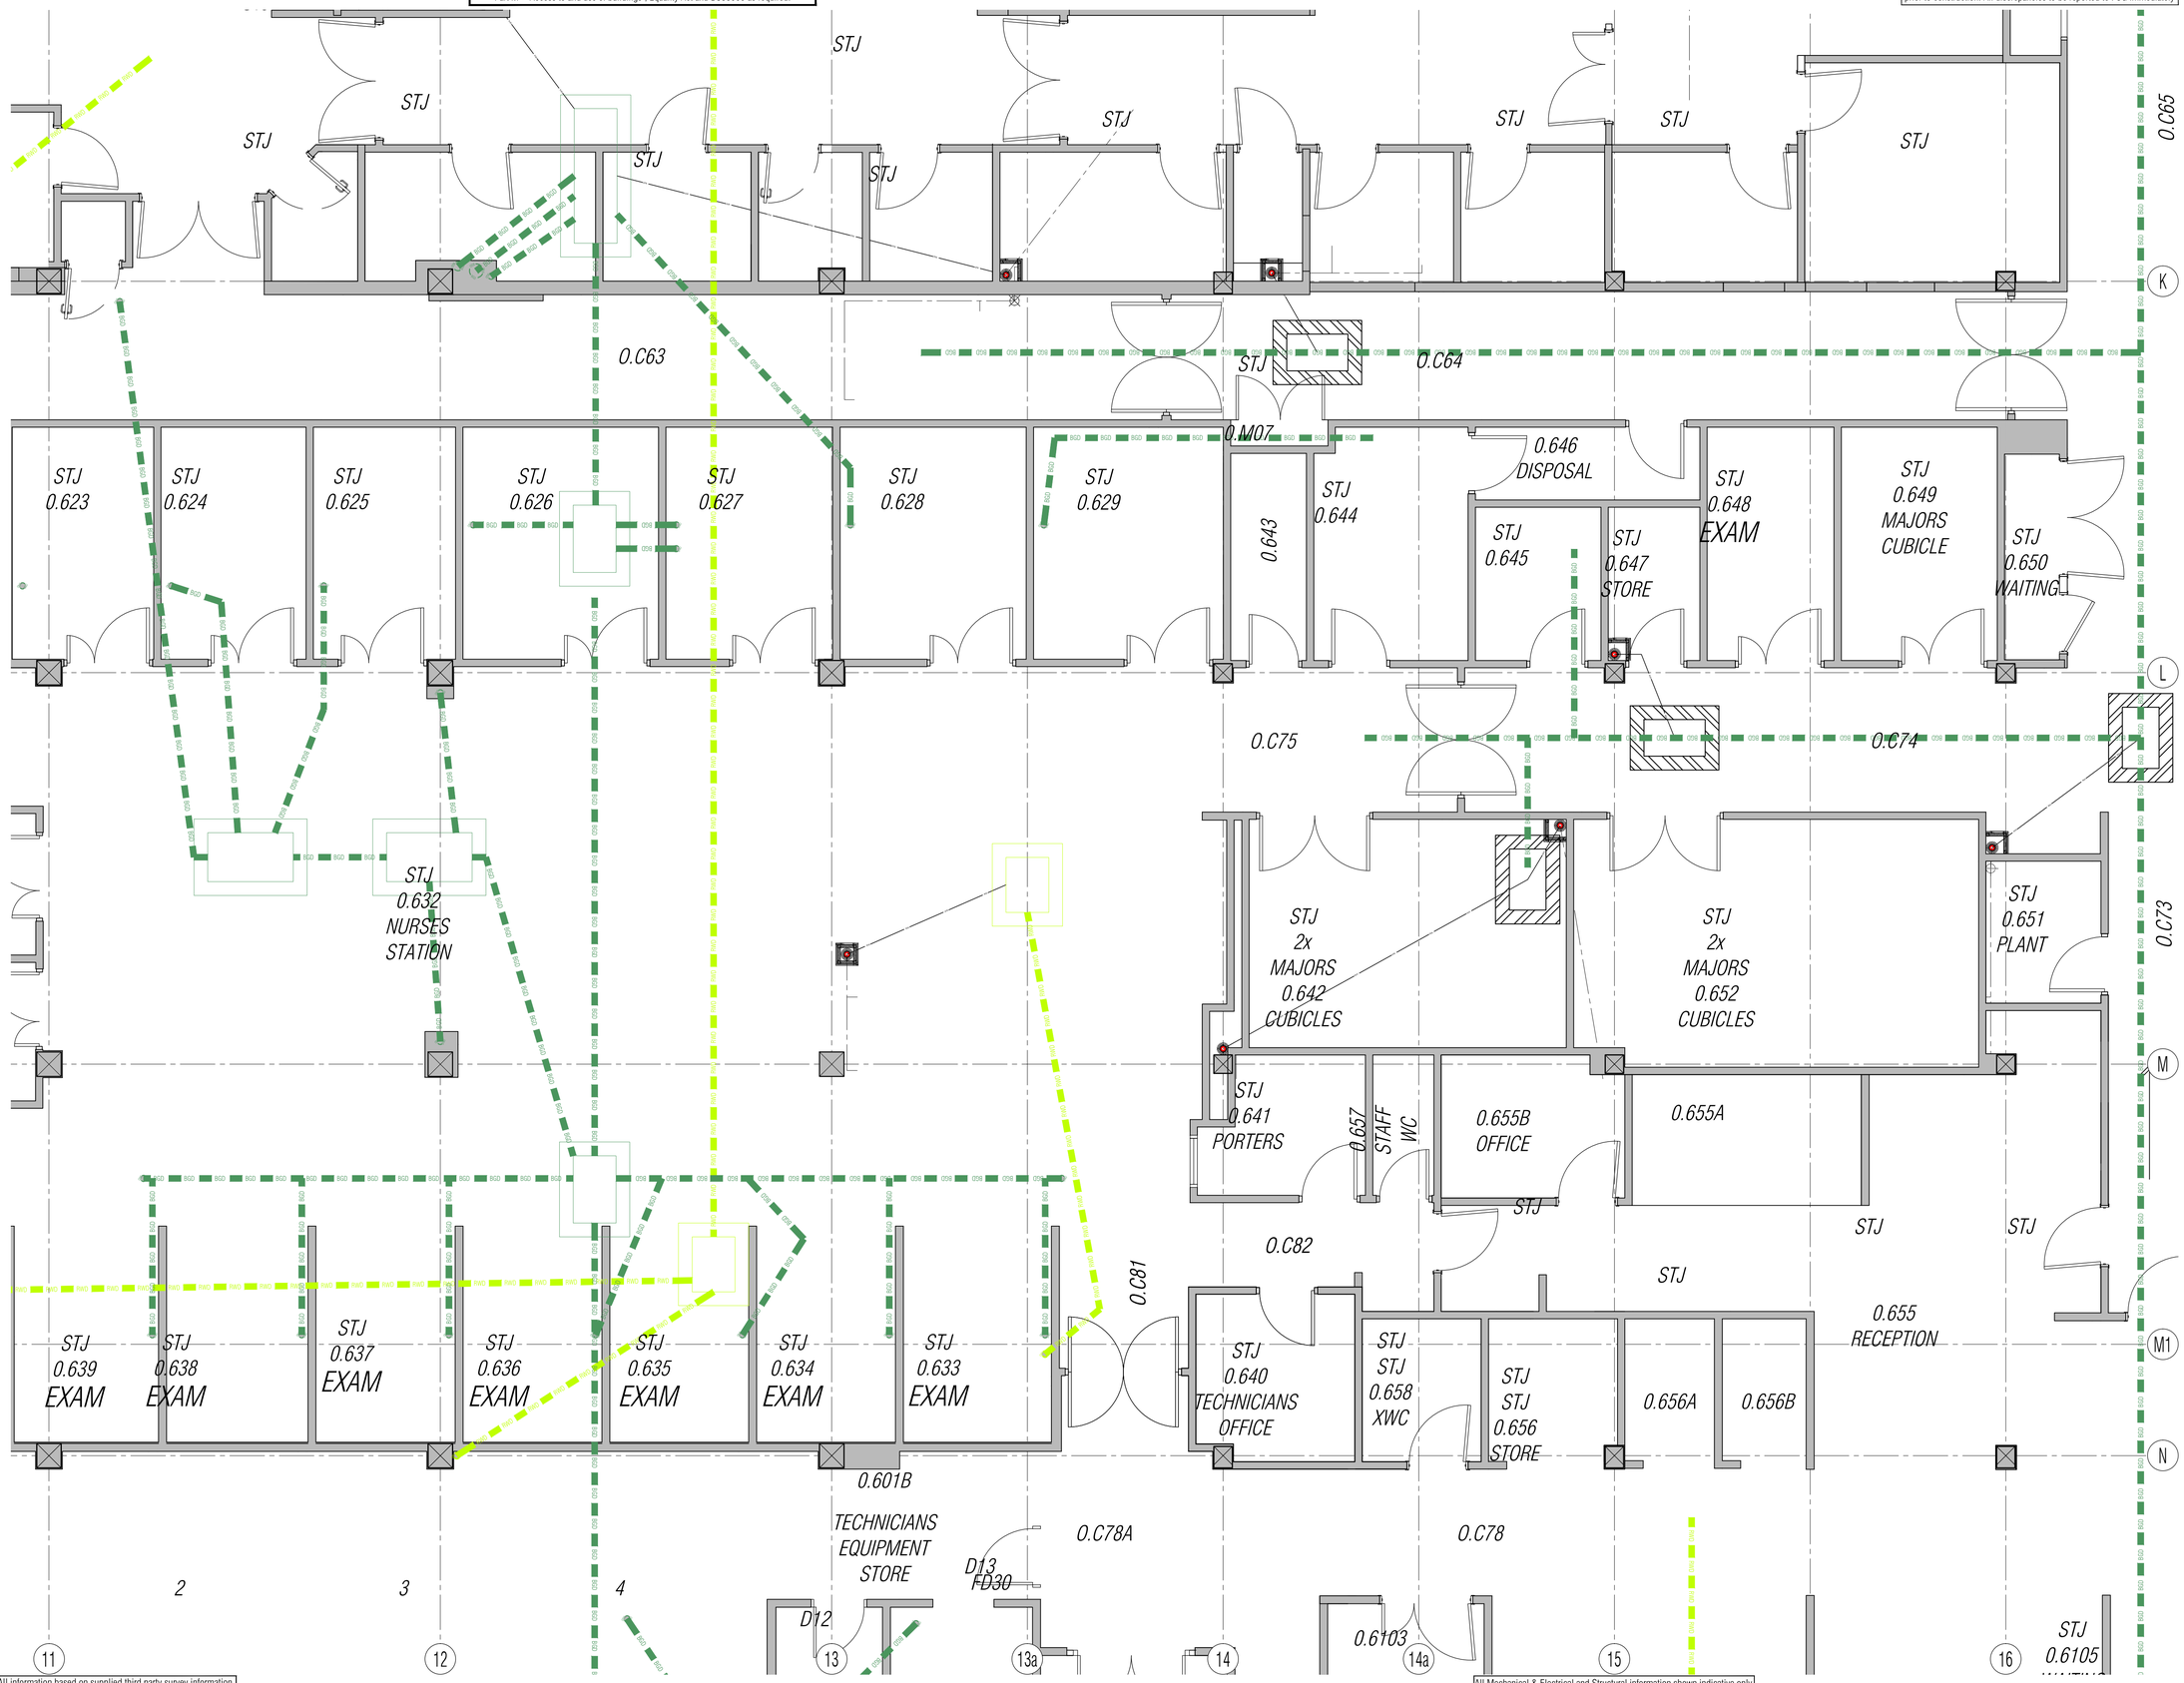

NB: All information based on supplied third party survey information. All discrepancies to be reported to FCG immediately upon discovery.

All Mechanical & Electrical and Structural information shown indicative only. Please refer to Mechanical & Electrical and Structural documentation.

NOTES: Do not scale this drawing. All dimensions to be checked on site prior to commencement or manufacture.

Key Plan (nts)

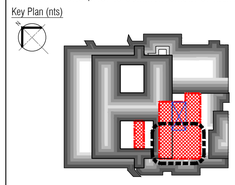

Existing Drainage Legend

- Denotes existing below ground foul water drainage
- Denotes existing below ground surface water drainage

Proposed Drainage Legend

- Denotes new inspection chamber to be constructed
- Denotes new foul water drainage pipe/route
- Denotes new surface water drainage pipe/route
- Denotes new vertical drainage pipe/route
- Denotes new below slab drainage pipe/route
- Denotes new overhead / ceiling void drainage pipe/route
- Denotes new drainage pipe/route from above
- Denotes new fitting outlet pipe (shower/WC/basin/sink)

Window Reference Legend

Denotes floor level: 01 or 02 — Denotes elevation: W, S, or E.
Denotes Window opening — W-02-S / 01 — Denotes opening n°

Door & Screen Reference Legend

Denotes floor level — Denotes room n°
Denotes opening type: — D-T-13 / 01
Door or Screen — Denotes opening n°

Typical General Arrangement DWG N° Key

Stage: 1-Existing, 2-Demolition — Level N°
3+ -Proposals — Sheet series N°: 0= Extents, 1-5= Zones
Job N° — 521717-A-121-0
Discipline — Dwg Series

PRELIMINARY ISSUE

All details referenced in call outs supercede general arrangement or larger depictions.

Rev	Date	By	Chk	Comment
P2	04.11.14	RKC	AJM	Preliminary Issue for Information
P1	24.03.14	RKC	AGC	Issued for Building Regulations Approval

BRINGING IDEAS TO LIFE

FRANKHAM

Frankham Consultancy Group Limited
21 Perrymount Road
Haywards Heath RH16 3TP
t 01444 444900 f 01444 455642
enquire@frankham.com
www.frankham.com

Client
St George's Healthcare NHS
NHS Trust

Project Title
General Intensive Care Unit Extension
St. James Wing
St. Georges Hospital
London

Drawing Title
Proposed
Ground Floor
General Arrangement Plan
South East Quadrant

Drawn by:	Scale:	Date:
RKC	1:50@A1	17.03.14
Designed by:	Checked by:	Approved by:
FCG	MDK	AGC

File Ref.: X:\FRANKHAM\Z-JOBS\521717-GIC\ARCH\100-GA\521717-A-120-4.DWG - 20061213:56:27

Drawing No. 521717-A-120-4 — Rev. P2