NB: All levels are approximate and are subject to further site investigation prior to construction. All discrepancies to be reported to FCG immediately

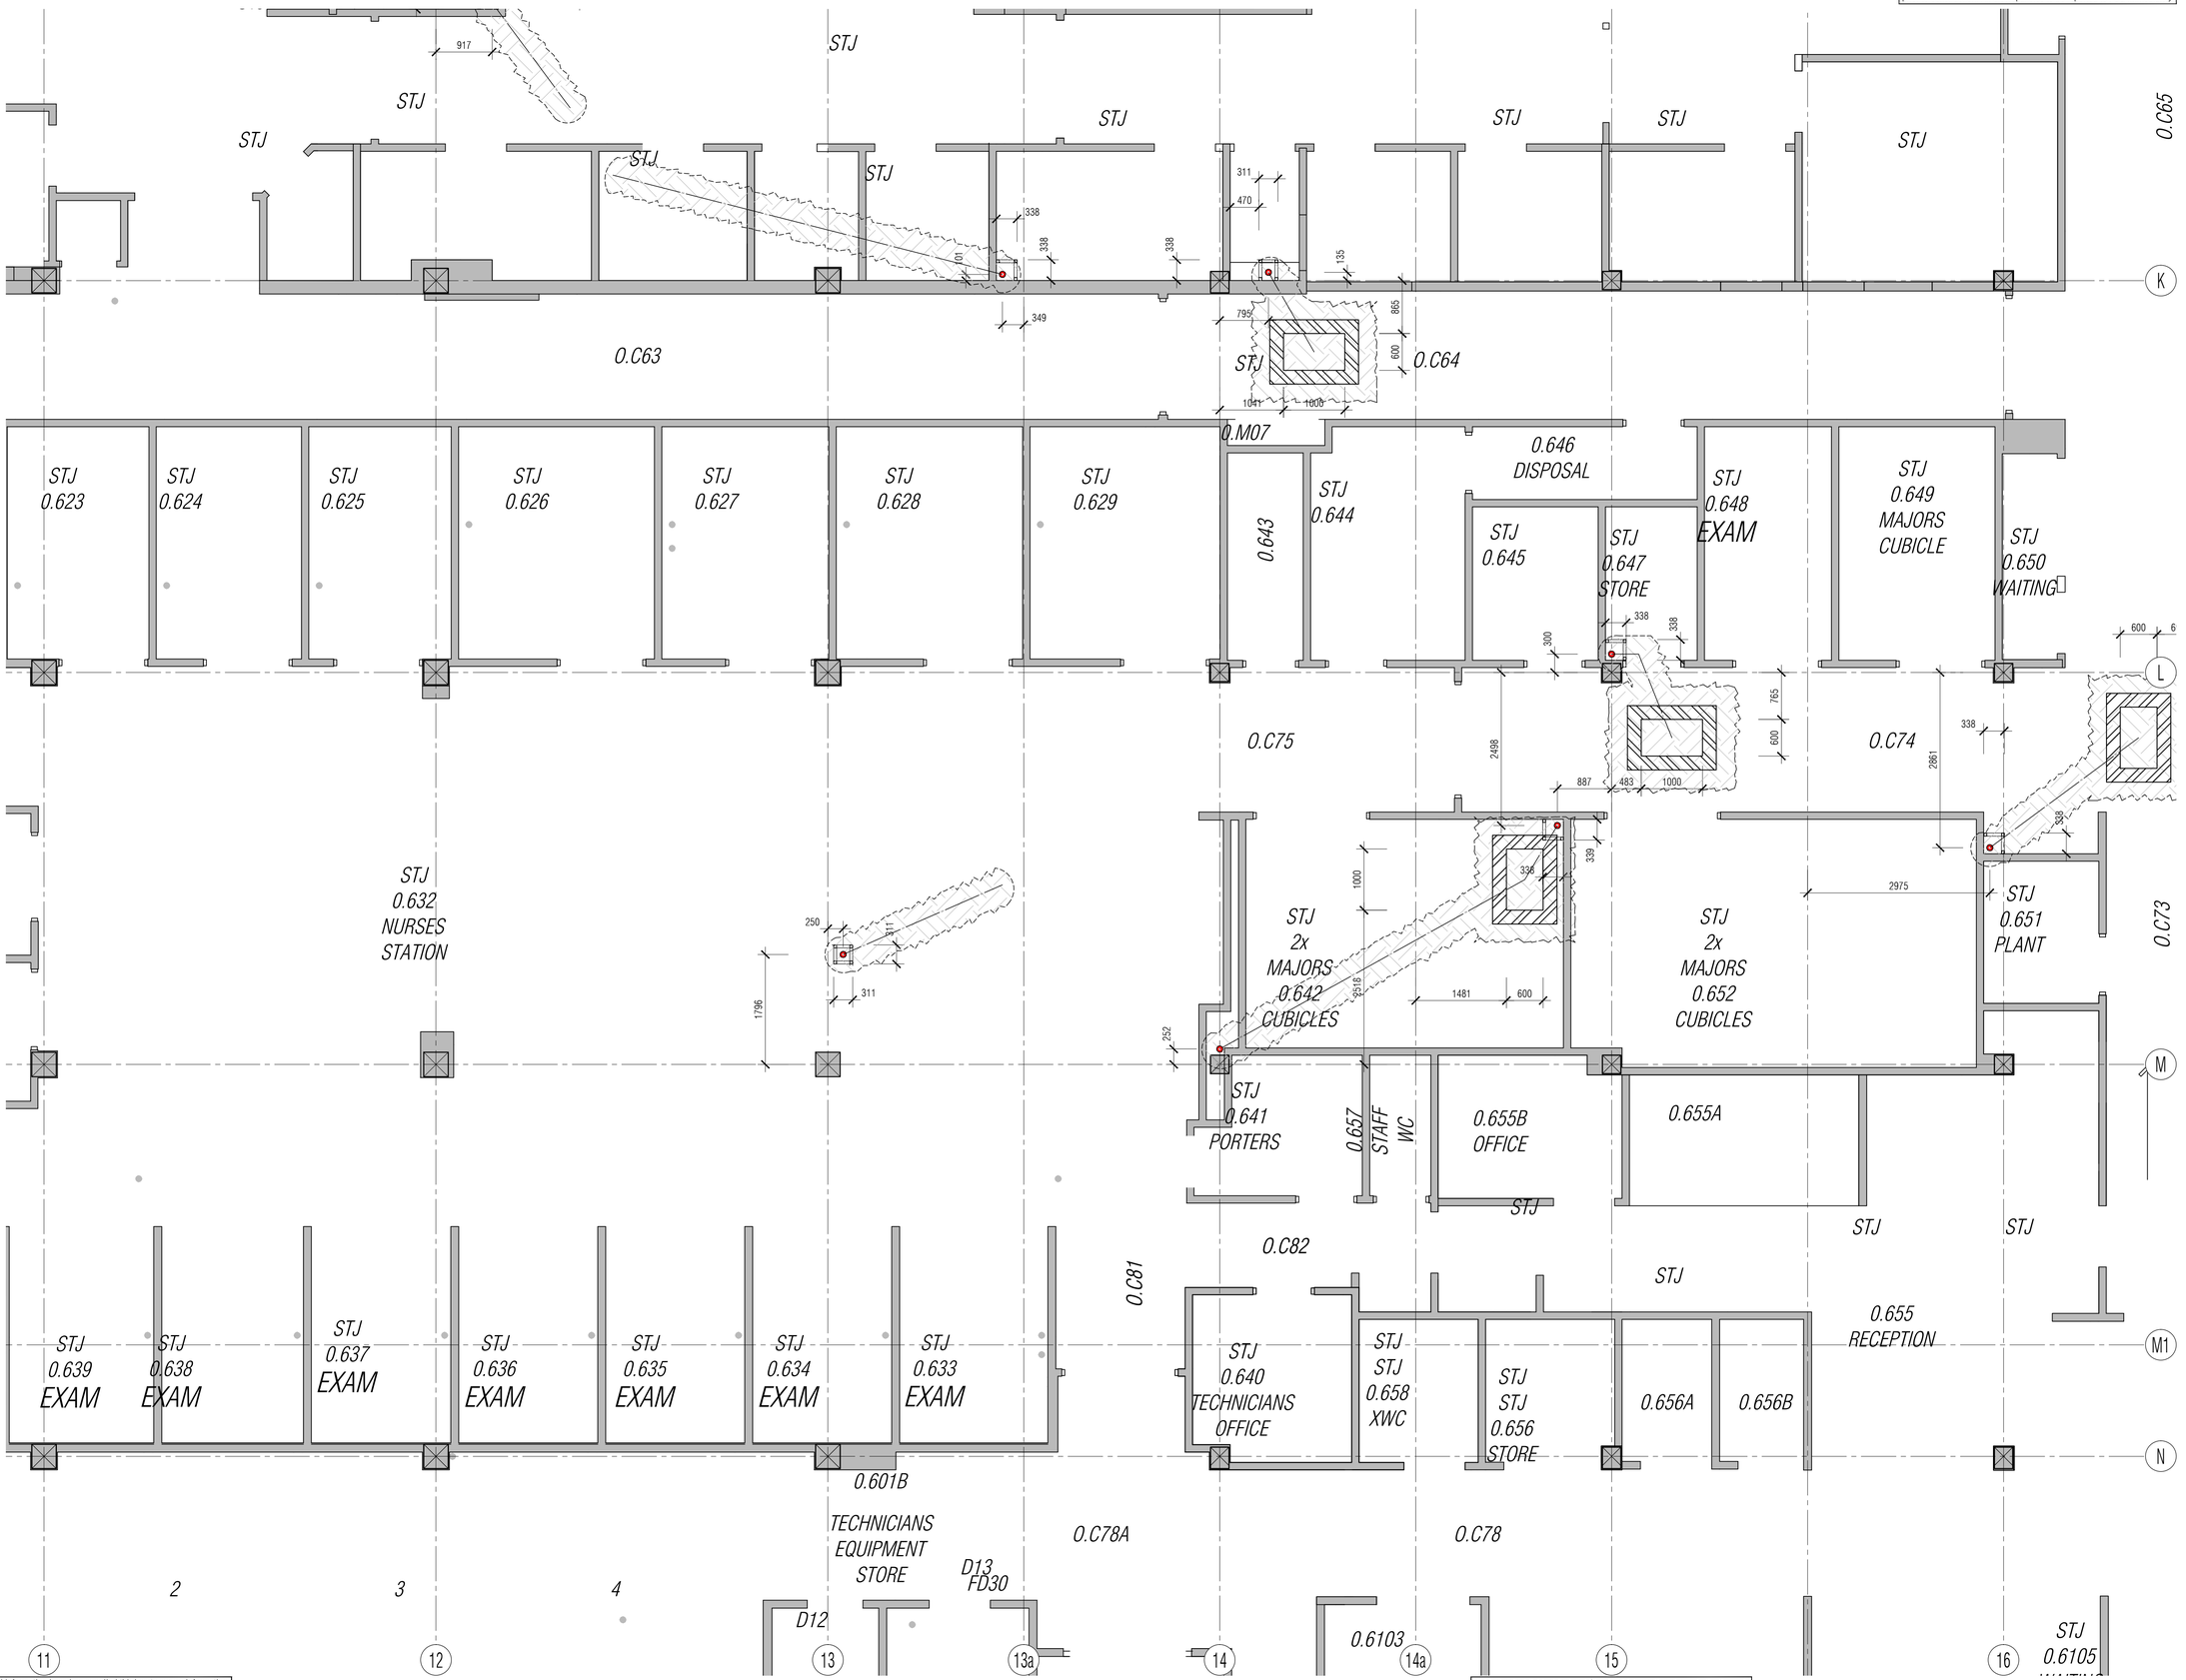


NB: All information based on supplied third party survey information. All discrepancies to be reported to FCG immediately upon discovery.

All Mechanical & Electrical and Structural information shown indicative only. Please refer to Mechanical & Electrical and Structural documentation.

NOTES: Do not scale this drawing. All dimensions to be checked on site prior to commencement or manufacture.

Key Plan (nts)

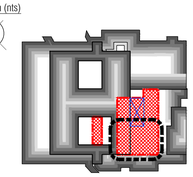

Typical General Arrangement DWG N° Key
Stage: 1-Existing, 2-Demolition, 3+ -Proposals
Job N°: 521717-A-121-0
Discipline
Level N°
Sheet series N°: 0= Extents, 1-5= Zones
Dwg Series

PRELIMINARY ISSUE

All details referenced in call outs supercede general arrangement or larger depictions.

| Rev | Date | By | Chk | Comment |
|---|---|---|---|---|
| P1 | 12.06.20 | RKC | AGC | Preliminary Issue for Information |

BRINGING IDEAS TO LIFE

FRANKHAM


Frankham Consultancy Group Limited
21 Perrymount Road
Haywards Heath RH16 3TP
t 01444 444900 f 01444 455642
enquire@frankham.com
www.frankham.com


Client
St George's Healthcare NHS
NHS Trust

Project Title
General Intensive Care Unit Extension
St. James Wing
St. Georges Hospital
London

Drawing Title
Proposed
Ground Floor
Setting Out Plan
South East Quadrant

| Drawn by: | Scale: | Date: |
|---|---|---|
| RKC | 1:50@A1 | 17.03.14 |
| Designed by: | Checked by: | Approved by: |
| FCG | MDK | AGC |

File Ref.: K:\FRANKHAM\2-JOBS\521717-GCU\ARCH\100-GA\521717-A-130-4.DWG - 20061214394 20:06:12:14:39:42

Drawing No. 521717-A-130-4 Rev. P1