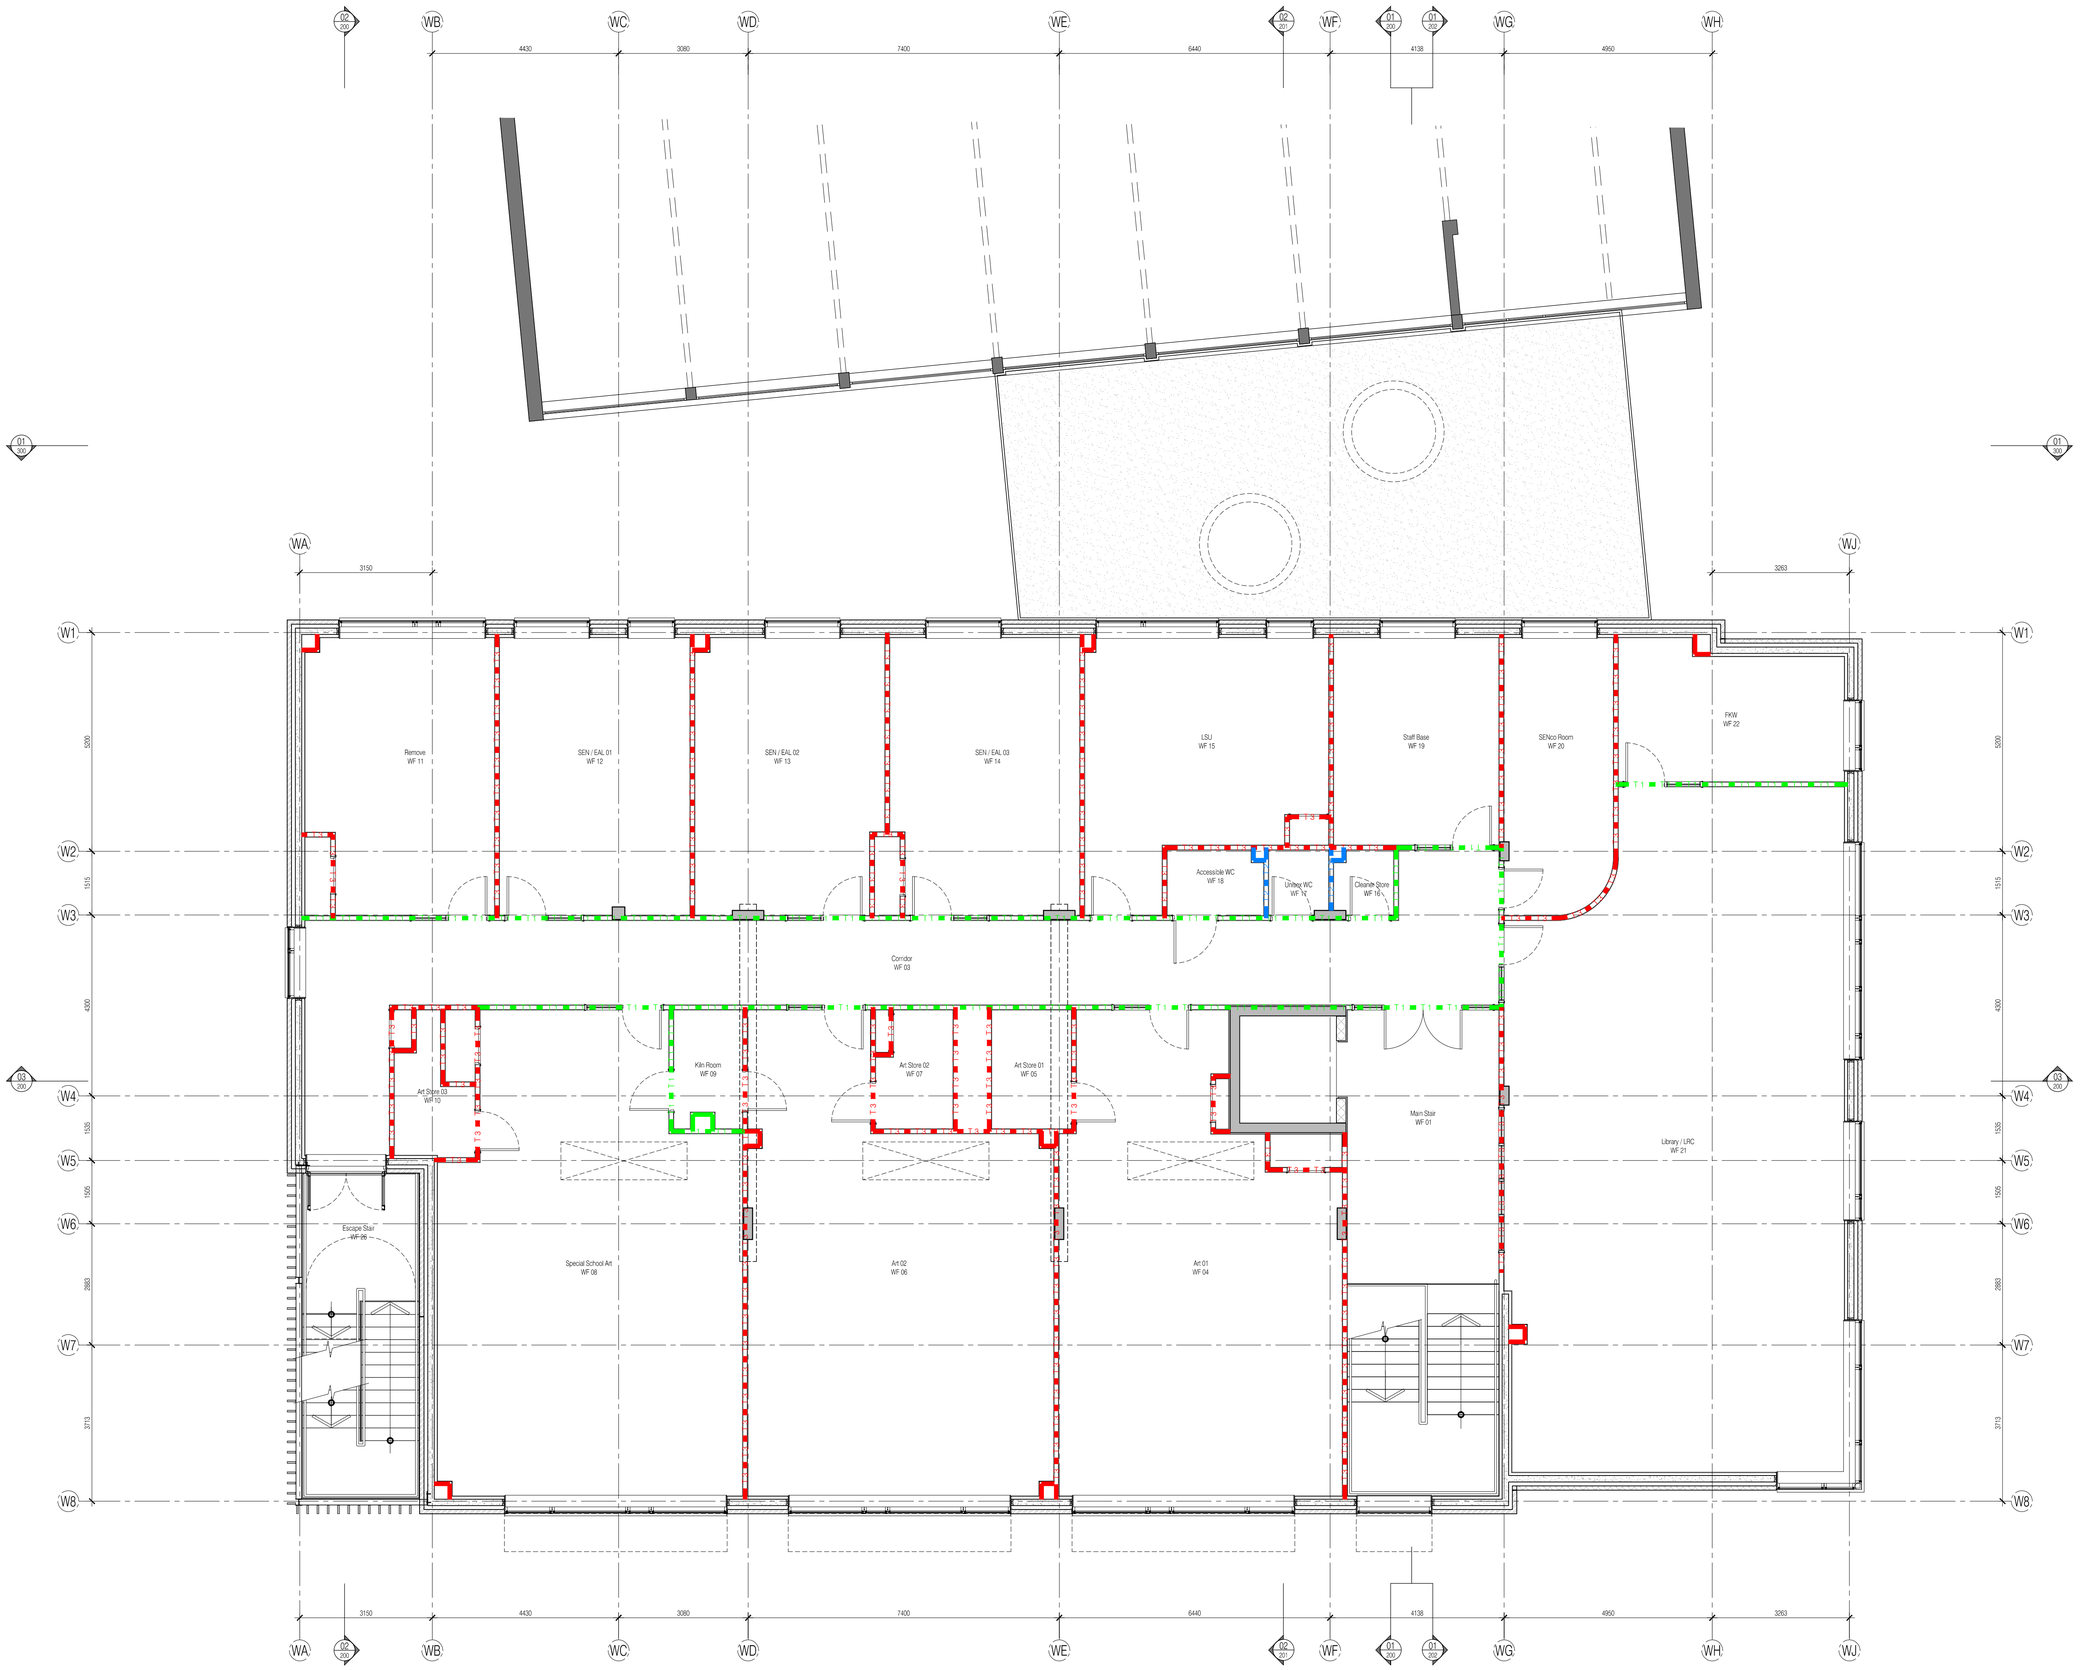

NOTES: Do not scale this drawing. All dimensions to be checked on site prior to commencement or manufacture.

KEY PLAN

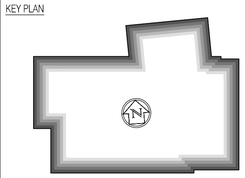

Block W Acoustic Key (*Permissable 'Site' figures quoted)

T1	T1	T1	T1	T1	Acoustic level (up to 40dB)
T2	T2	T2	T2	T2	Acoustic level (up to 47dB)
T3	T3	T3	T3	T3	Acoustic level (up to 52dB)
T4	T4	T4	T4	T4	Acoustic level (up to 62dB)
T5	T5	T5	T5	T5	Acoustic level (up to 70dB)
T6	T6	T6	T6	T6	Acoustic Door (up to 35dB)

Refer also to 'Partition Strategy' drawings AW-130 & 131 & NBS

ISSUED FOR CONSTRUCTION

Rev	Date	By	Chk	Comment
C	11.10.10	RKC	CJ	Apollo Issue - Final Coordination by Apollo
B	13.09.10	RKC	CJ	Issued for Building Regulation Approval
B	17.08.10	RKC	CJ	General revisions
A	02.08.10	RKC	CJ	Issued for Building Regulation Approval

BRINGING IDEAS TO LIFE

FRANKHAM

Frankham Consultancy Group Limited
21 Perrymount Road
Haywards Heath RH16 3TP
t 01444 444900 f 01444 455642
enquire@frankham.com
www.frankham.com

Client

APOLLO EDUCATION

Project Title

Woodside
Inclusive Learning Campus

Drawing Title

Acoustic Strategy Plan
First Floor
Block W

Drawn by:	Scale:	Date:
RKC	N. T. S. @ A1	06.07.10
Designed by:	Checked by:	Approved by:
FCG	CJ	AC

File Ref.: G:\2009\00\222586-WOODSIDE\BLOCK W ARCH\100_199_LOCATION PLANS AND GA 222586-AW-131.DWG - REV-C-14042214171 14:04:23:14:17:13

Drawing No. 222586-AW-131 Rev. C