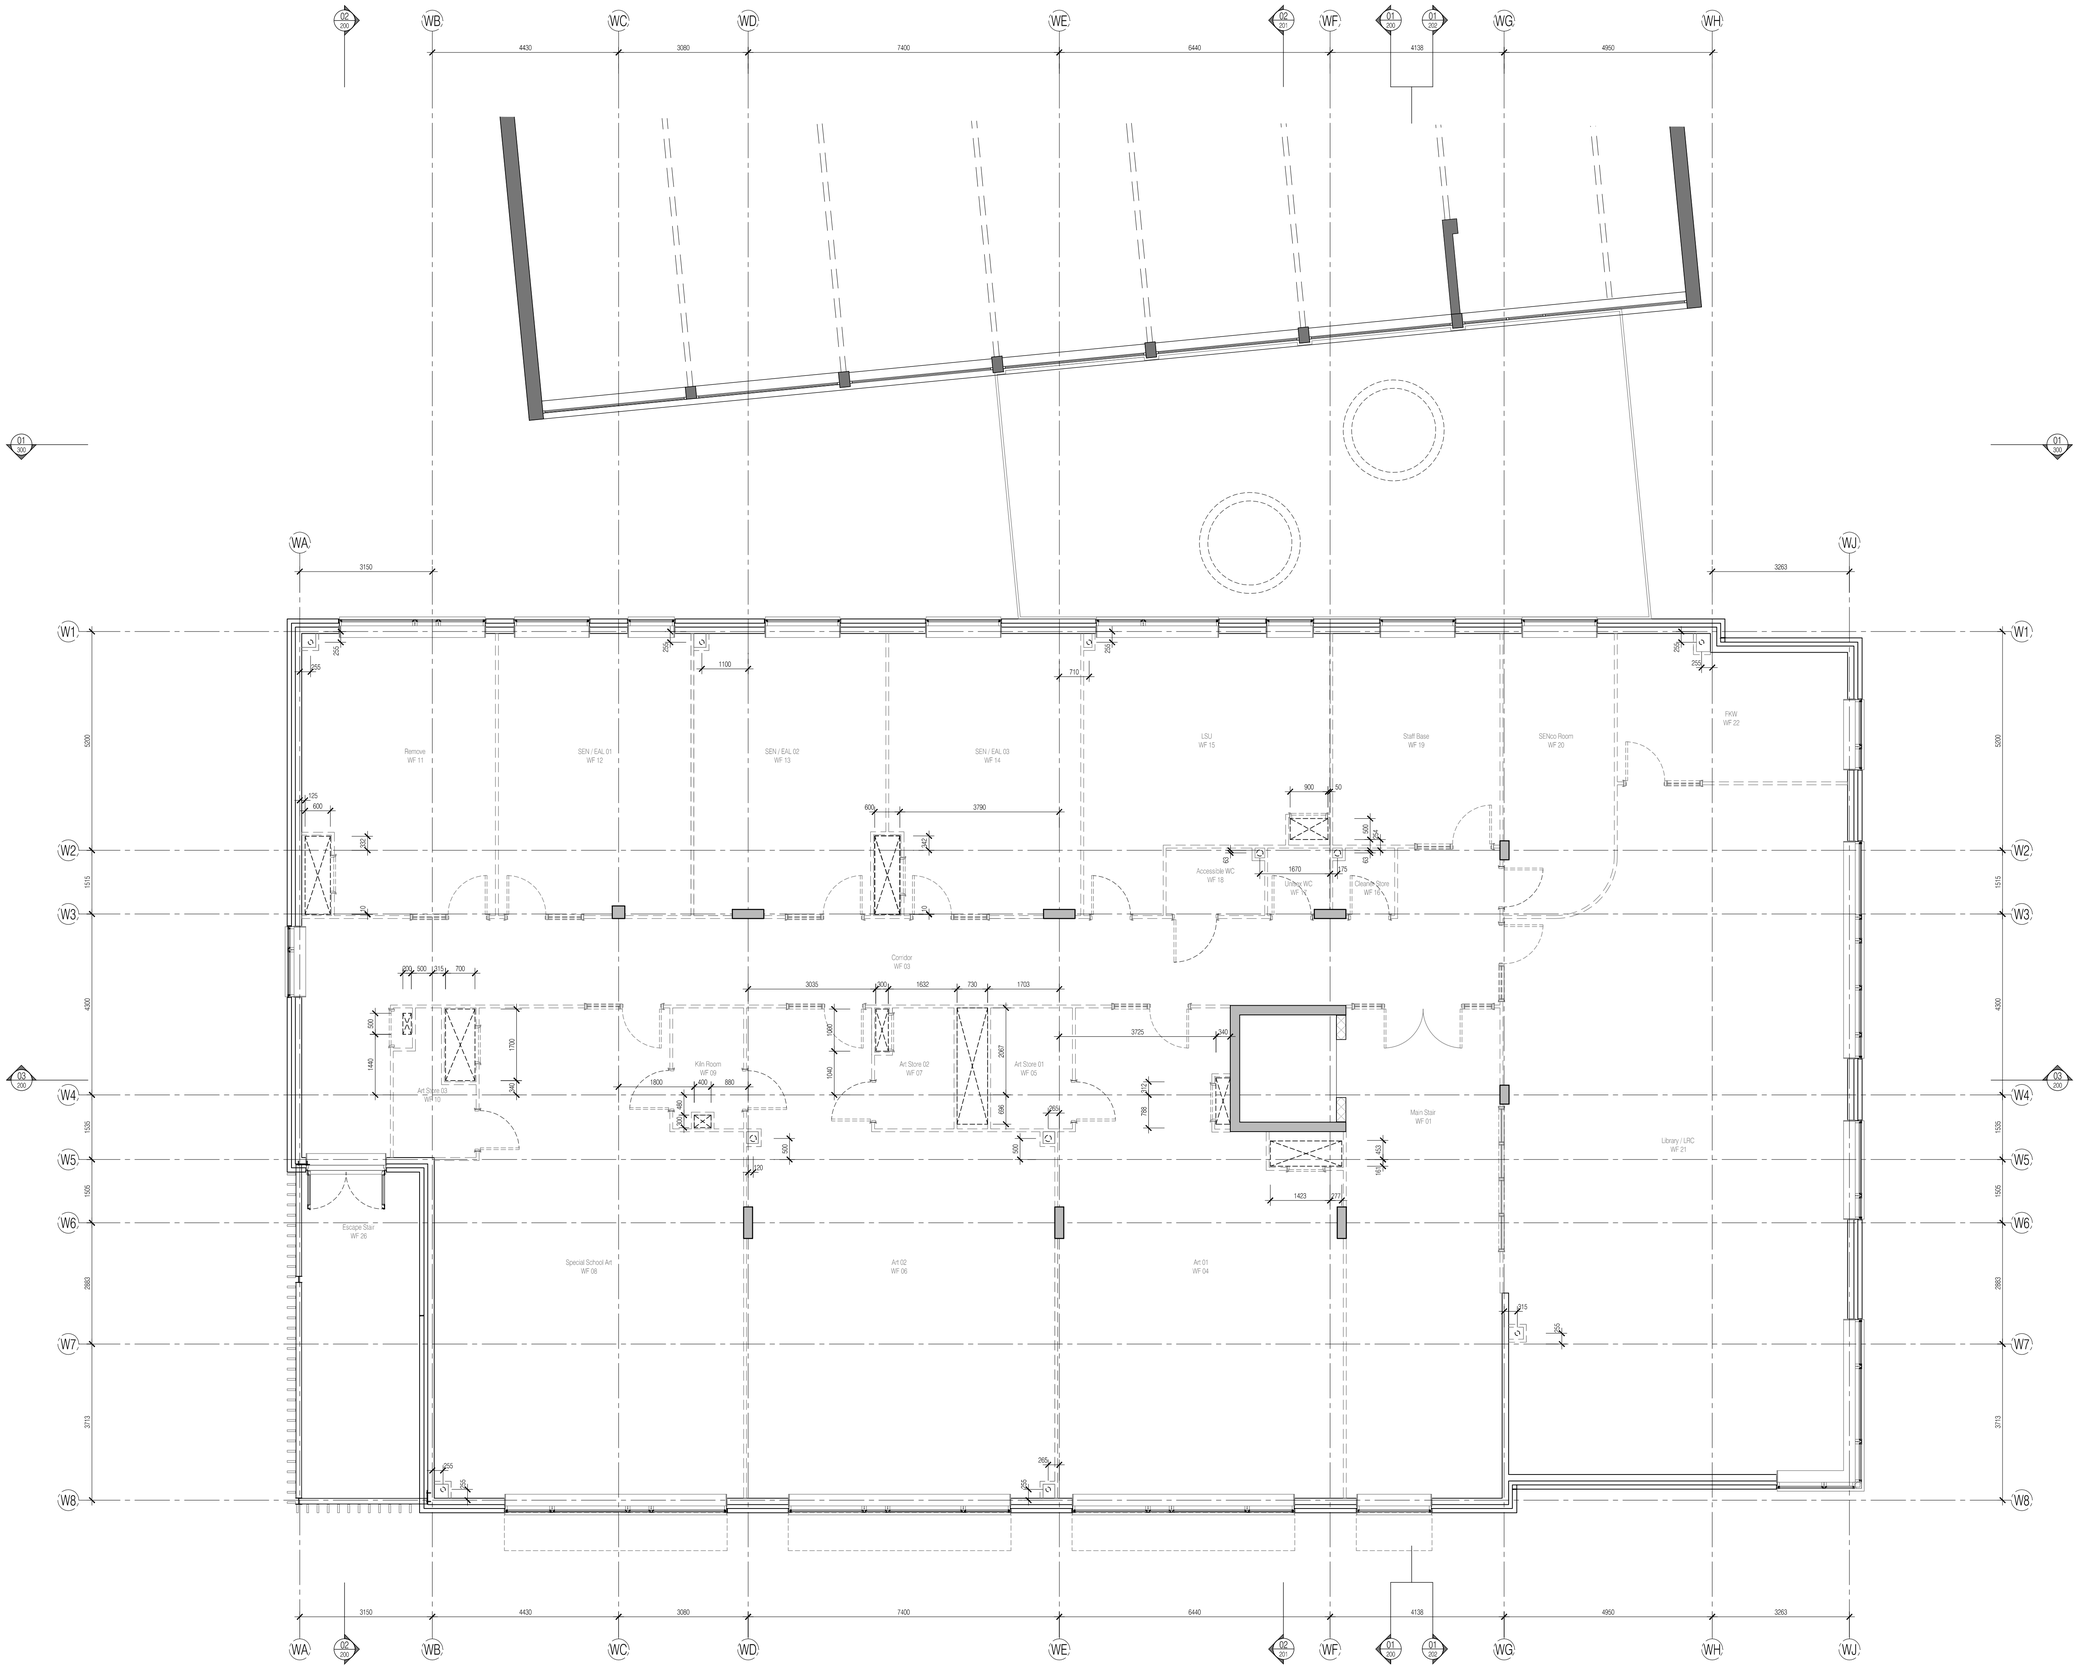

NOTES: Do not scale this drawing. All dimensions to be checked on site prior to commencement or manufacture.

KEY PLAN

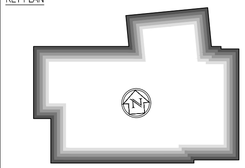

General Notes

1. All secondary steel to be in accordance with Manufacturer's design, details and specification.
2. All concrete / steelwork shown indicative sizes / locations only.
3. All concrete / steelwork to be confirmed by Structural Engineer.
4. All structural information generally to be in accordance with Structural Engineer's design, details and specification.
5. All mechanical, electrical, plumbing and ventilation information to be in accordance with Mechanical and Electrical Engineer's design, details and specification.
6. Some insulation omitted for clarity. Refer to partition detail drawings for details.
7. Roof Mansafe System is required and shall be the responsibilty of the Roofing Contractor. System to be installed in accordance with Manufacturers design and specifications.

ISSUED FOR CONSTRUCTION

Rev	Date	By	Chk	Comment
C	11.10.10	RKC	CJ	Apollo Issue - Final Coordination by Apollo
B	17.08.10	RKC	CJ	General revisions
A	02.08.10	RKC	CJ	Issued for Building Regulation Approval

BRINGING IDEAS TO LIFE

FRANKHAM

Frankham Consultancy Group Limited
21 Perrymount Road
Haywards Heath RH16 3TP
t 01444 444900 f 01444 455642
enquire@frankham.com
www.frankham.com

Client

APOLLO EDUCATION

Project Title

Woodside
Inclusive Learning Campus

Drawing Title

Builders Works Plan
First Floor
Block W

Drawn by:	Scale:	Date:
RKC	N. T. S. @ A1	06.07.10
Designed by:	Checked by:	Approved by:
FCG	CJ	AC

File Ref.: G:\200000\222586-WOODSIDE\BLOCK W ARCH\100_199_LOCATION PLANS AND GA\222586-AW-136.DWG - REV-C-14042314:1700 14.04.23;14:17:31

Drawing No. 222586-AW-136 Rev. C