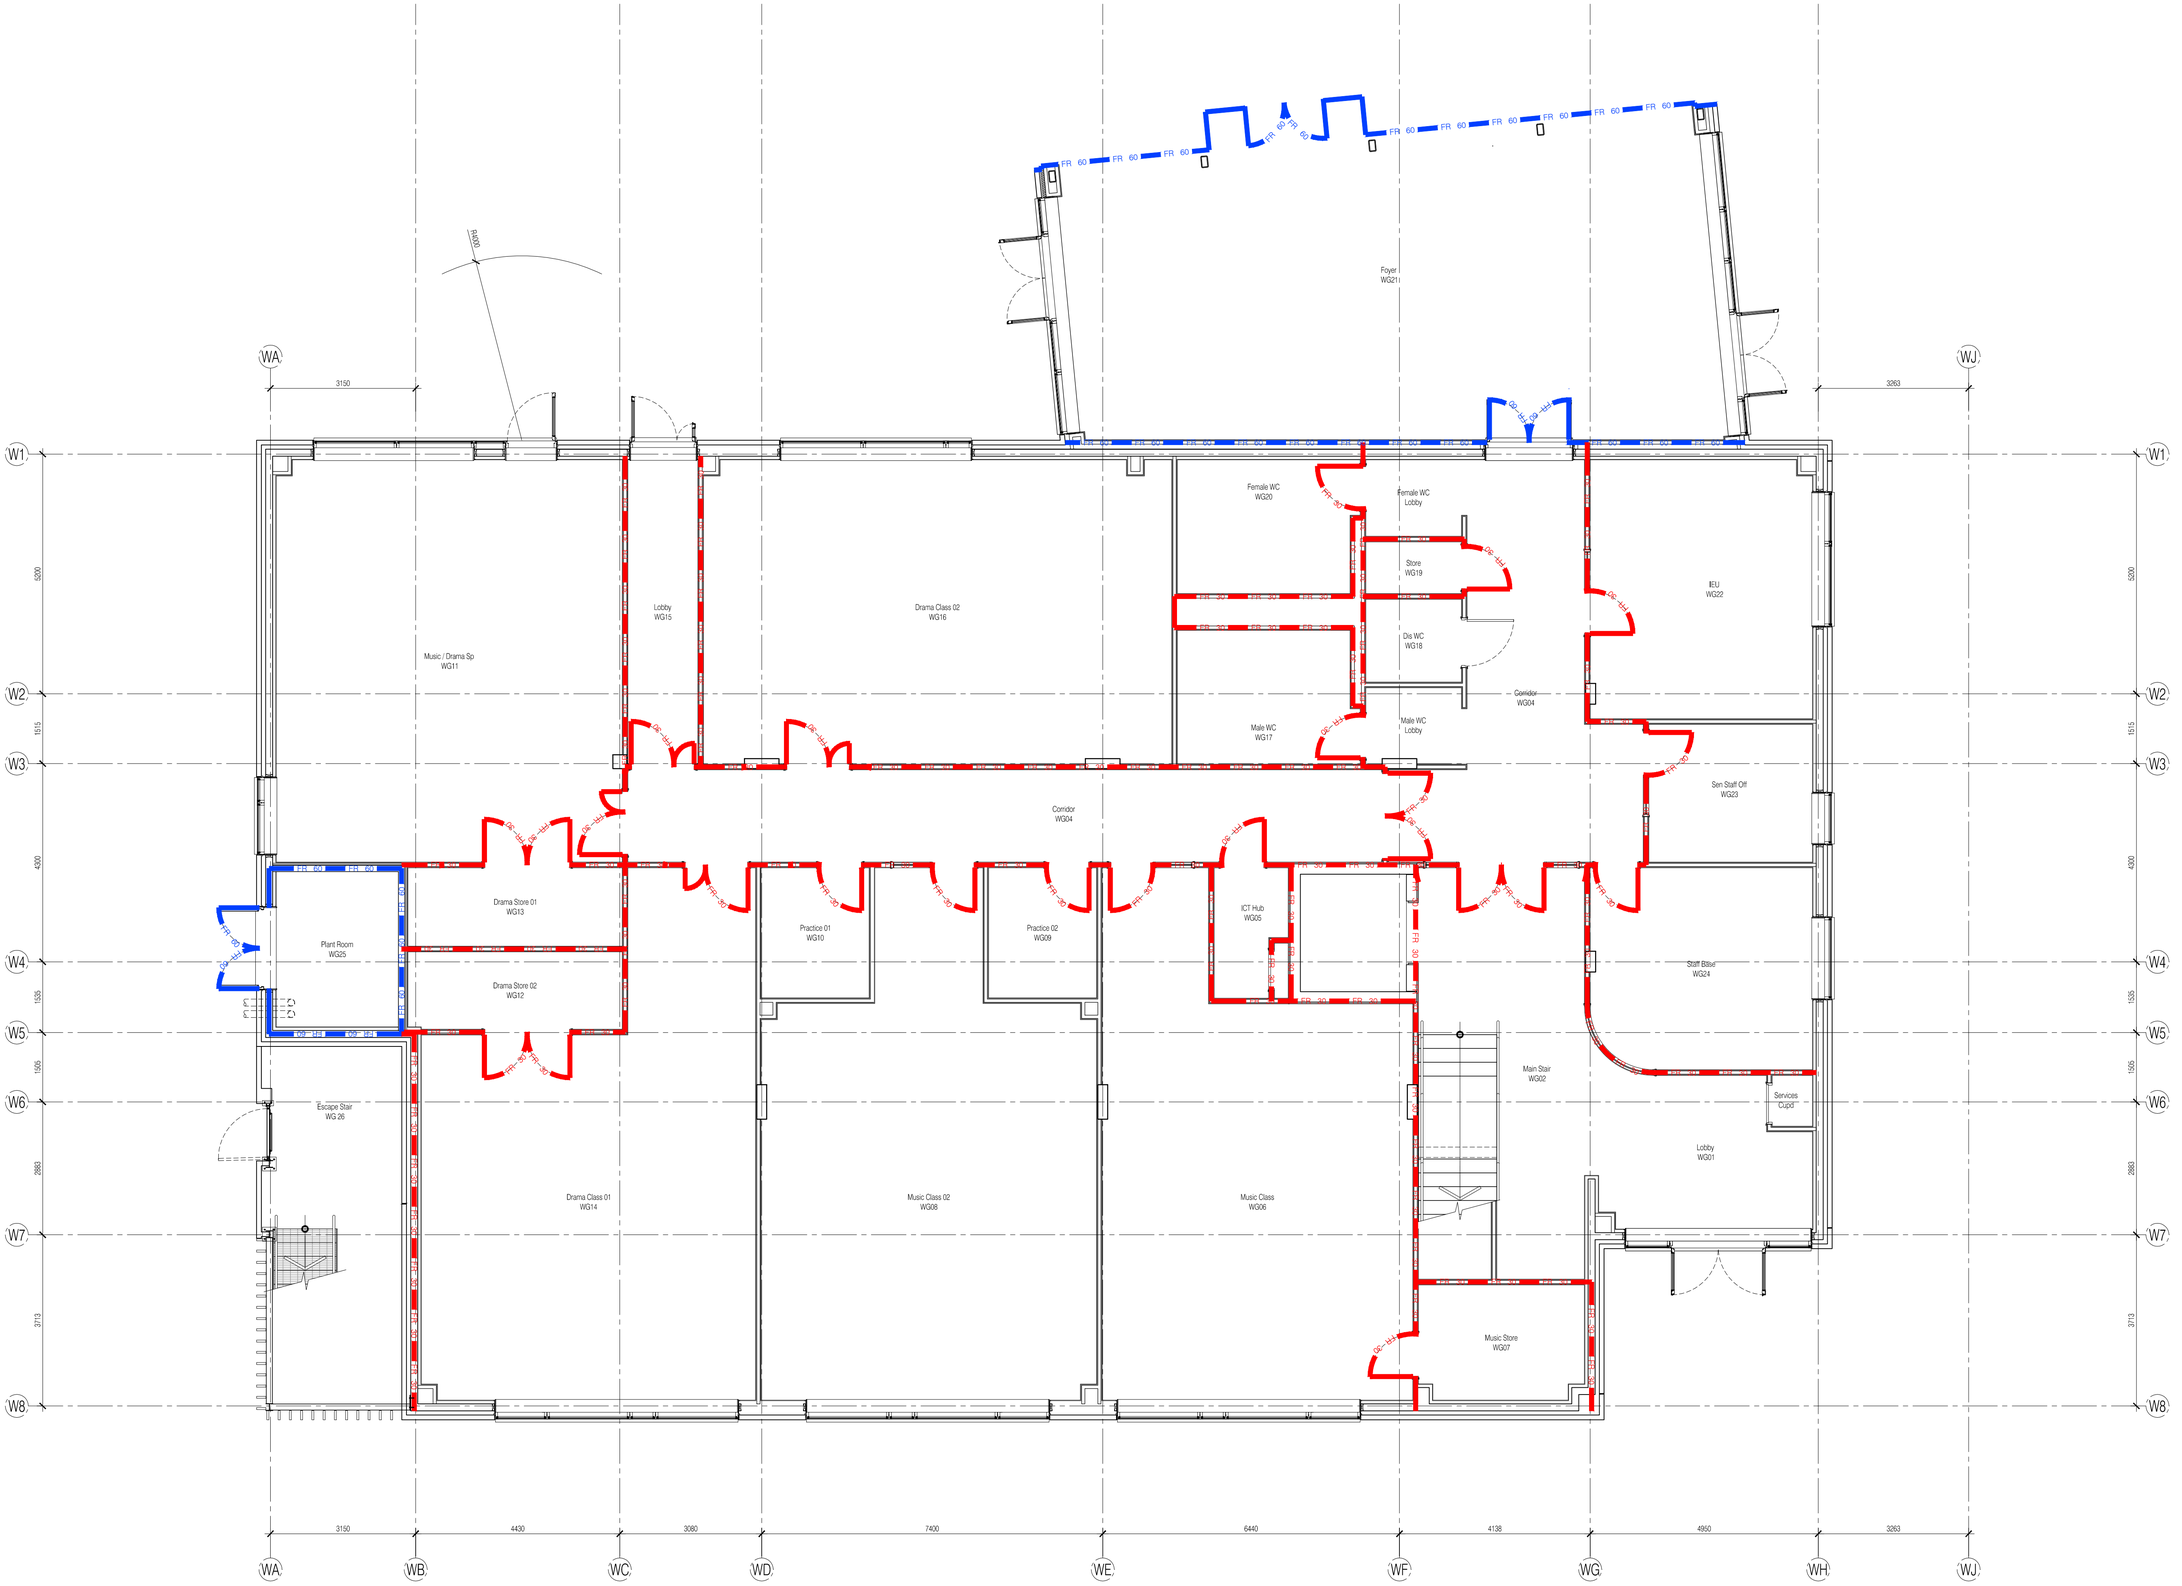

NOTES: Do not scale this drawing. All dimensions to be checked on site prior to commencement or manufacture.

KEY PLAN

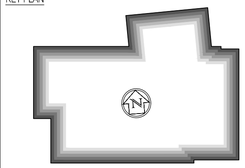

Fire Strategy Key

FR 60 FR 60 Denotes 60 minute fire rating partition

FR 30 FR 30 Denotes 30 minute fire rating partition

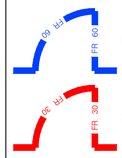

Denotes Fire rated Door FD60S/FD60

Denotes Fire rated Door FD30S/FD30

Denotes Wheel Chair User Refuge

Refer also to 'Partition Strategy' drawings and NBS Specification

ISSUED FOR CONSTRUCTION

Rev	Date	By	Chk	Comment
B	11.10.10	RKC	CJ	Apollo Issue - Final Coordination by Apollo
A	13.09.10	RKC	CJ	Issued for Building Regulation Approval

BRINGING IDEAS TO LIFE

FRANKHAM

Frankham Consultancy Group Limited
21 Perrymount Road
Haywards Heath RH16 3TP
t 01444 444900 f 01444 455642
enquire@frankham.com
www.frankham.com

Client

APOLLO EDUCATION

Project Title

Woodside
Inclusive Learning Campus

Drawing Title

Fire Strategy
Ground Floor
Block W

Drawn by:	Scale:	Date:
RKC	NTS@A1	03.06.10
Designed by:	Checked by:	Approved by:
FCG	CJ	AC

File Ref.: O:\2009\222586-WOODSIDE\BLOCK W\ARCH\100_199_LOCATION PLANS AND GA\222586-AW-145.DWG - REVIS-14/04/2014 08:14:18:32

Drawing No. 222586-AW-145

Rev. B