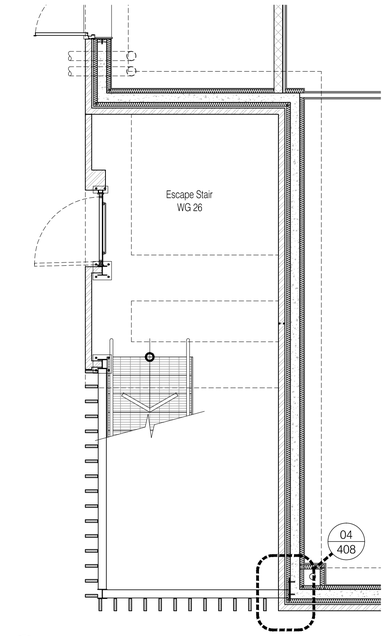

01 100 Ground Floor Escape Stair Steelwork Plan
Scale:1:50

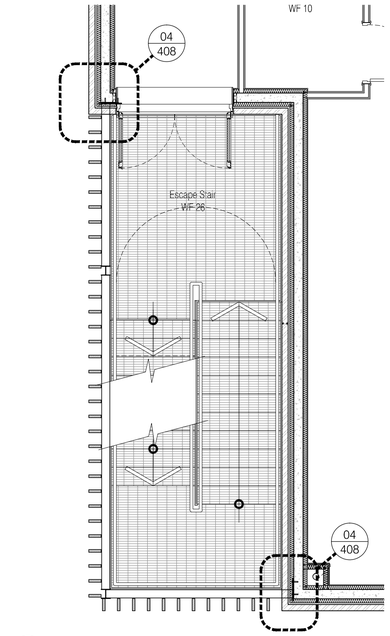

02 103 First Floor Escape Stair Steelwork Plan
Scale:1:50

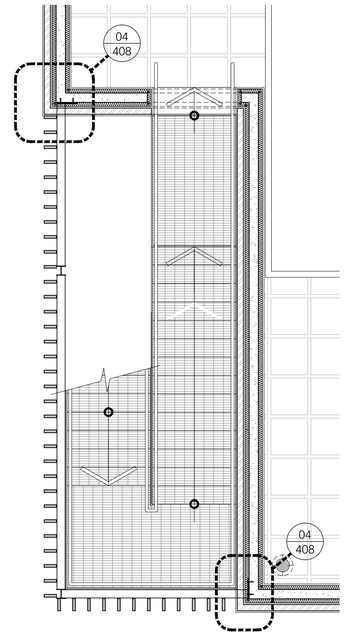

03 106 Roof Level Escape Stair Steelwork Plan
Scale:1:50

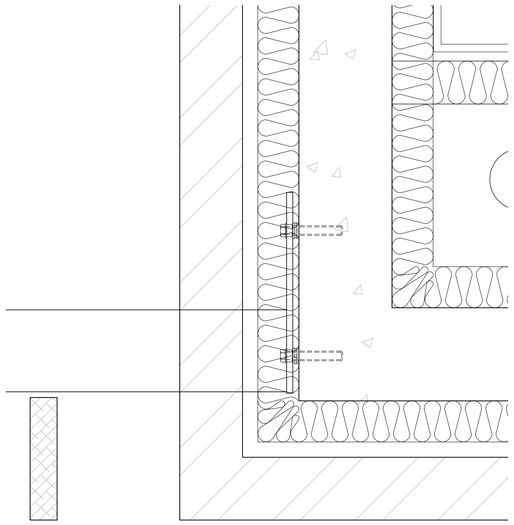

04 408 First & Second Floor Long Beam Steelwork Connection Detail
Scale:1:5

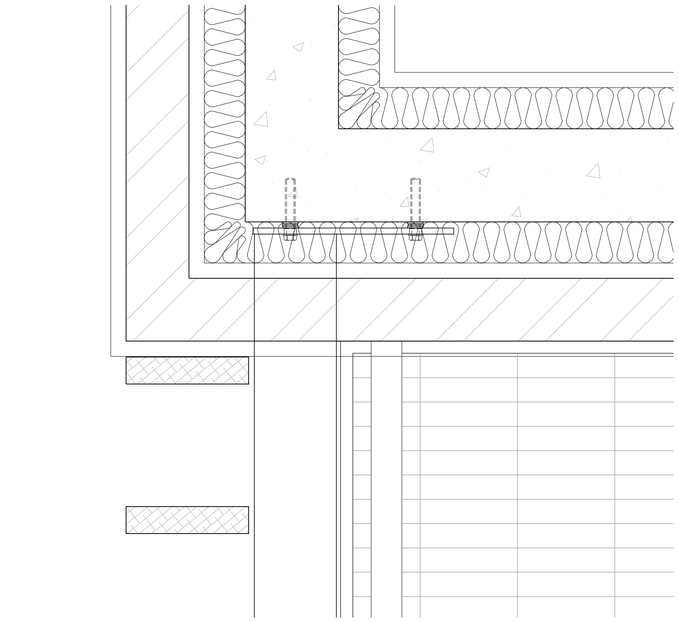

05 408 Ground, First & Second Floor Short Beam Steelwork Connection Detail
Scale:1:5

NOTES: Do not scale this drawing. All dimensions to be checked on site prior to commencement or manufacture.

KEY PLAN

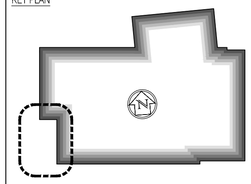

ISSUED FOR CONSTRUCTION

Rev	Date	By	Chk	Comment
01	19.11.10	RKC	CJ	Drawing redundant & superceded

BRINGING IDEAS TO LIFE

FRANKHAM

Frankham Consultancy Group Limited
21 Perrymount Road
Haywards Heath RH16 3TP
t 01444 449000 f 01444 455842
enquire@frankham.com
www.frankham.com

Client
APOLLO EDUCATION

Project Title
Woodside
Inclusive Learning Campus

Drawing Title
Escape Stair
Support Steelwork
Block W

Drawn by:	Scale:	Date:
RKC	1:50, 1:5@A1	27.08.10
Designed by:	Checked by:	Approved by:
FCG	-	-

File Ref.: G:\2009\222586-AW\DOD\DB\BLOCK W ARCH\400_499_DETAIL_SCHEMATICS\222586-AW-408.DWG - REV-01-14ADT-01:01 14.04.23 14:22:53

Drawing No.	Rev.
222586-AW-408	01