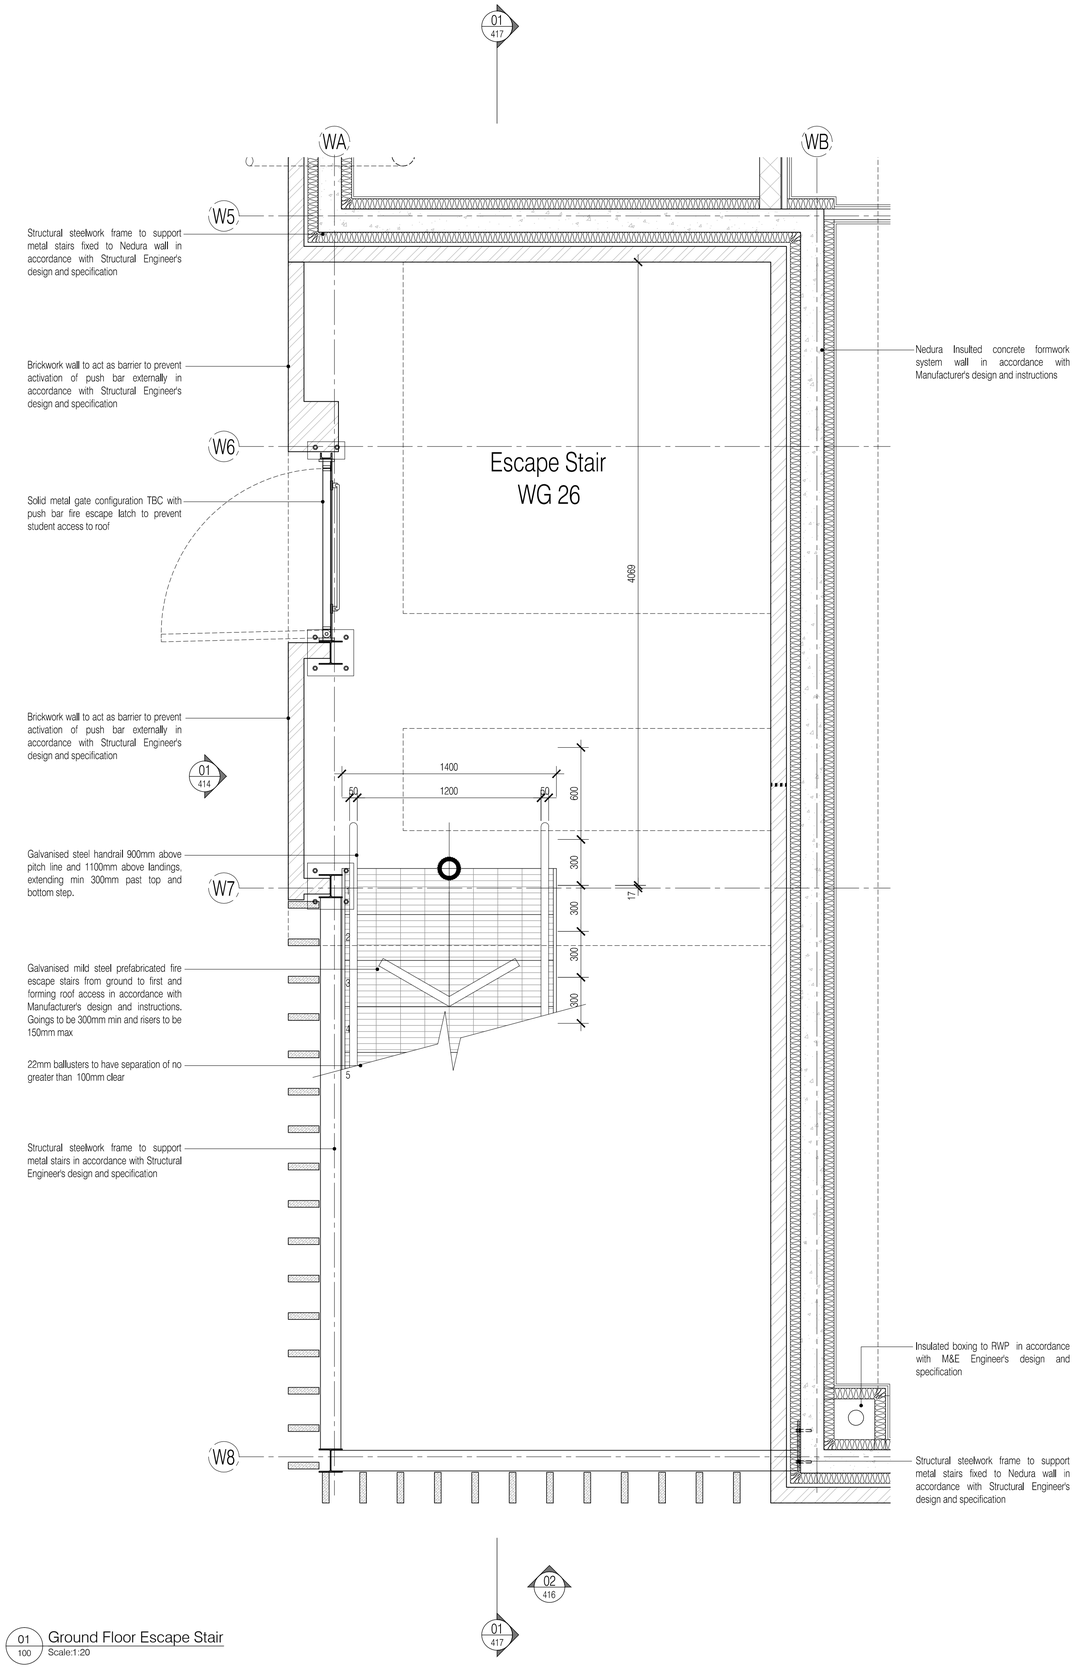

01 / 100 Ground Floor Escape Stair
Scale:1:20

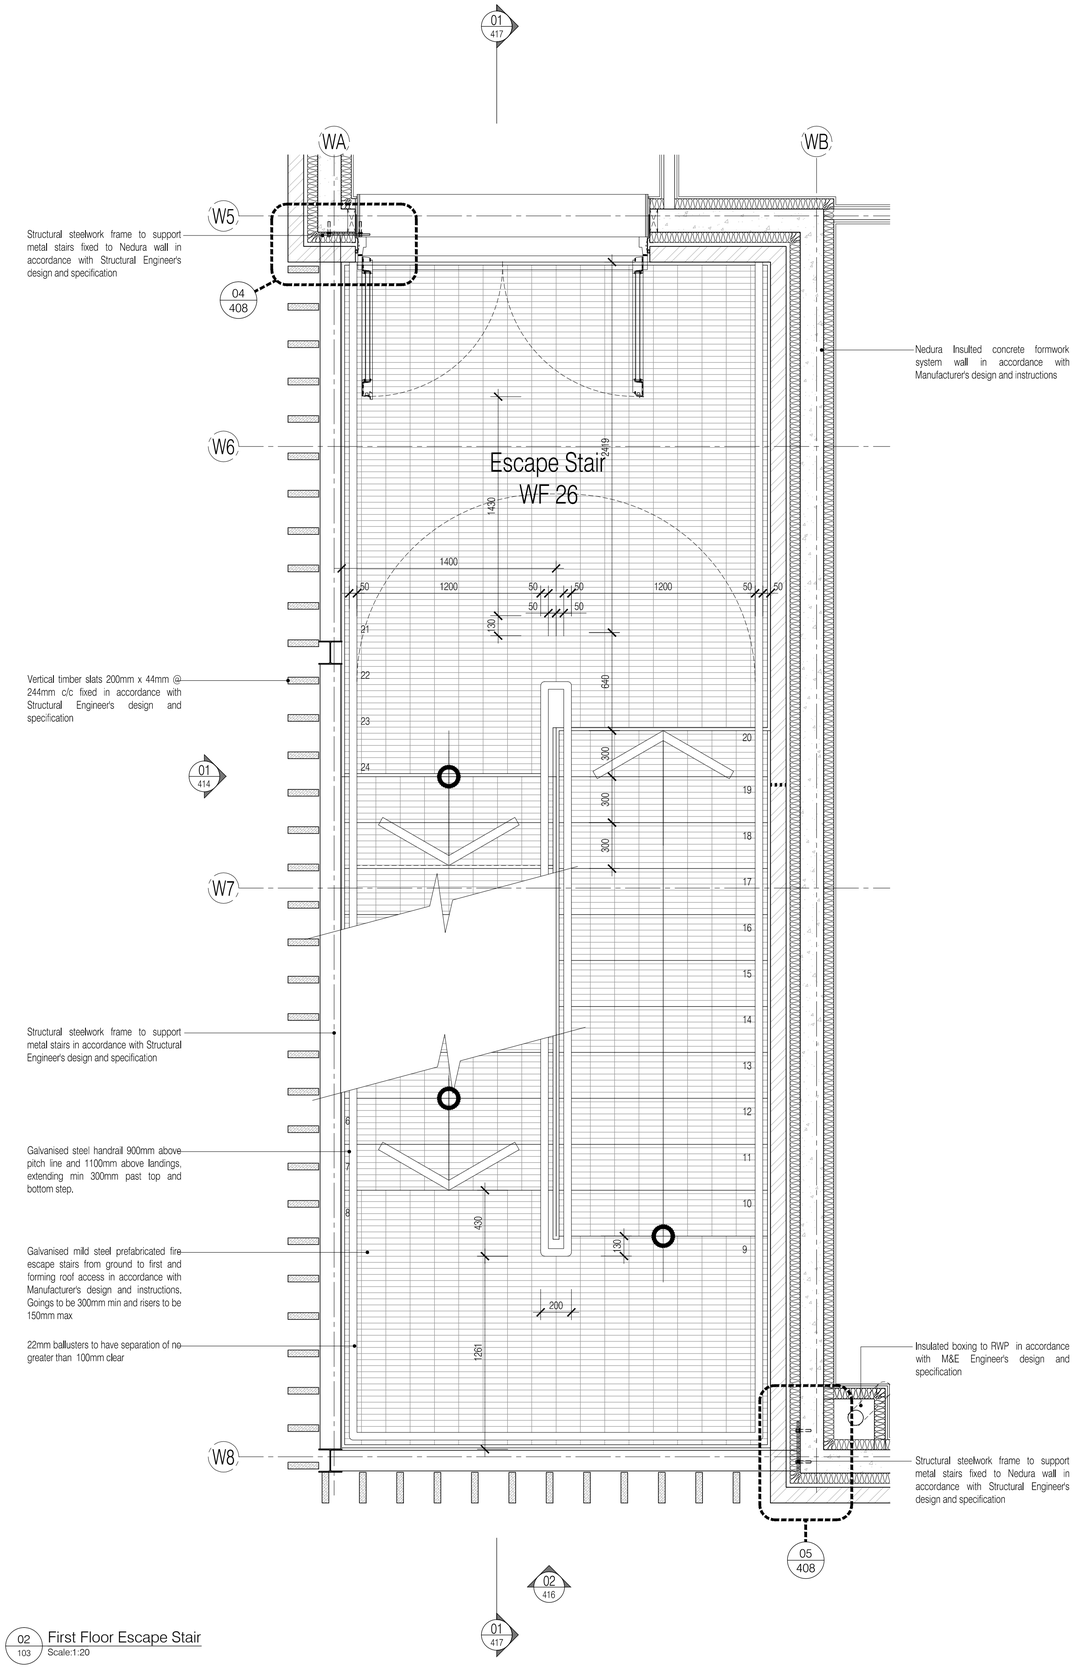

02 / 103 First Floor Escape Stair
Scale:1:20

NOTES: Do not scale this drawing. All dimensions to be checked on site prior to commencement or manufacture.

KEY PLAN

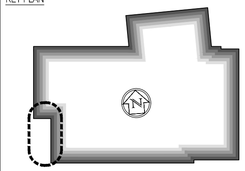

ISSUED FOR CONSTRUCTION

Rev	Date	By	Chk	Comment
D	11.10.10	RKC	CJ	Apollo Issue - Final Coordination by Apollo
C	06.09.10	RKC	CJ	General revisions
B	17.08.10	RKC	CJ	General revisions
A	02.08.10	RKC	CJ	Issued for Building Regulation Approval

BRINGING IDEAS TO LIFE

FRANKHAM

Frankham Consultancy Group Limited
21 Perrymount Road
Haywards Heath RH16 3TP
t 01444 444900 f 01444 455642
enquire@frankham.com
www.frankham.com

Client: APOLLO EDUCATION

Project Title: Woodside Inclusive Learning Campus

Drawing Title: Detailed Plans, Escape Stair, Ground and First Floors, Block W

Drawn by:	Scale:	Date:
RKC	1:20@A1	07.07.10
Designed by:	Checked by:	Approved by:
FCG	CJ	AC

File Ref.: O:\2009\222586-WOODSIDE\BLOCK W\ARCH\400_499_DETAIL_SCHEMATICS\222586-AW-415.DWG - REVIT-14/4/2014/249 14.04.23:14:24:10

Drawing No. 222586-AW-415 | Rev. D