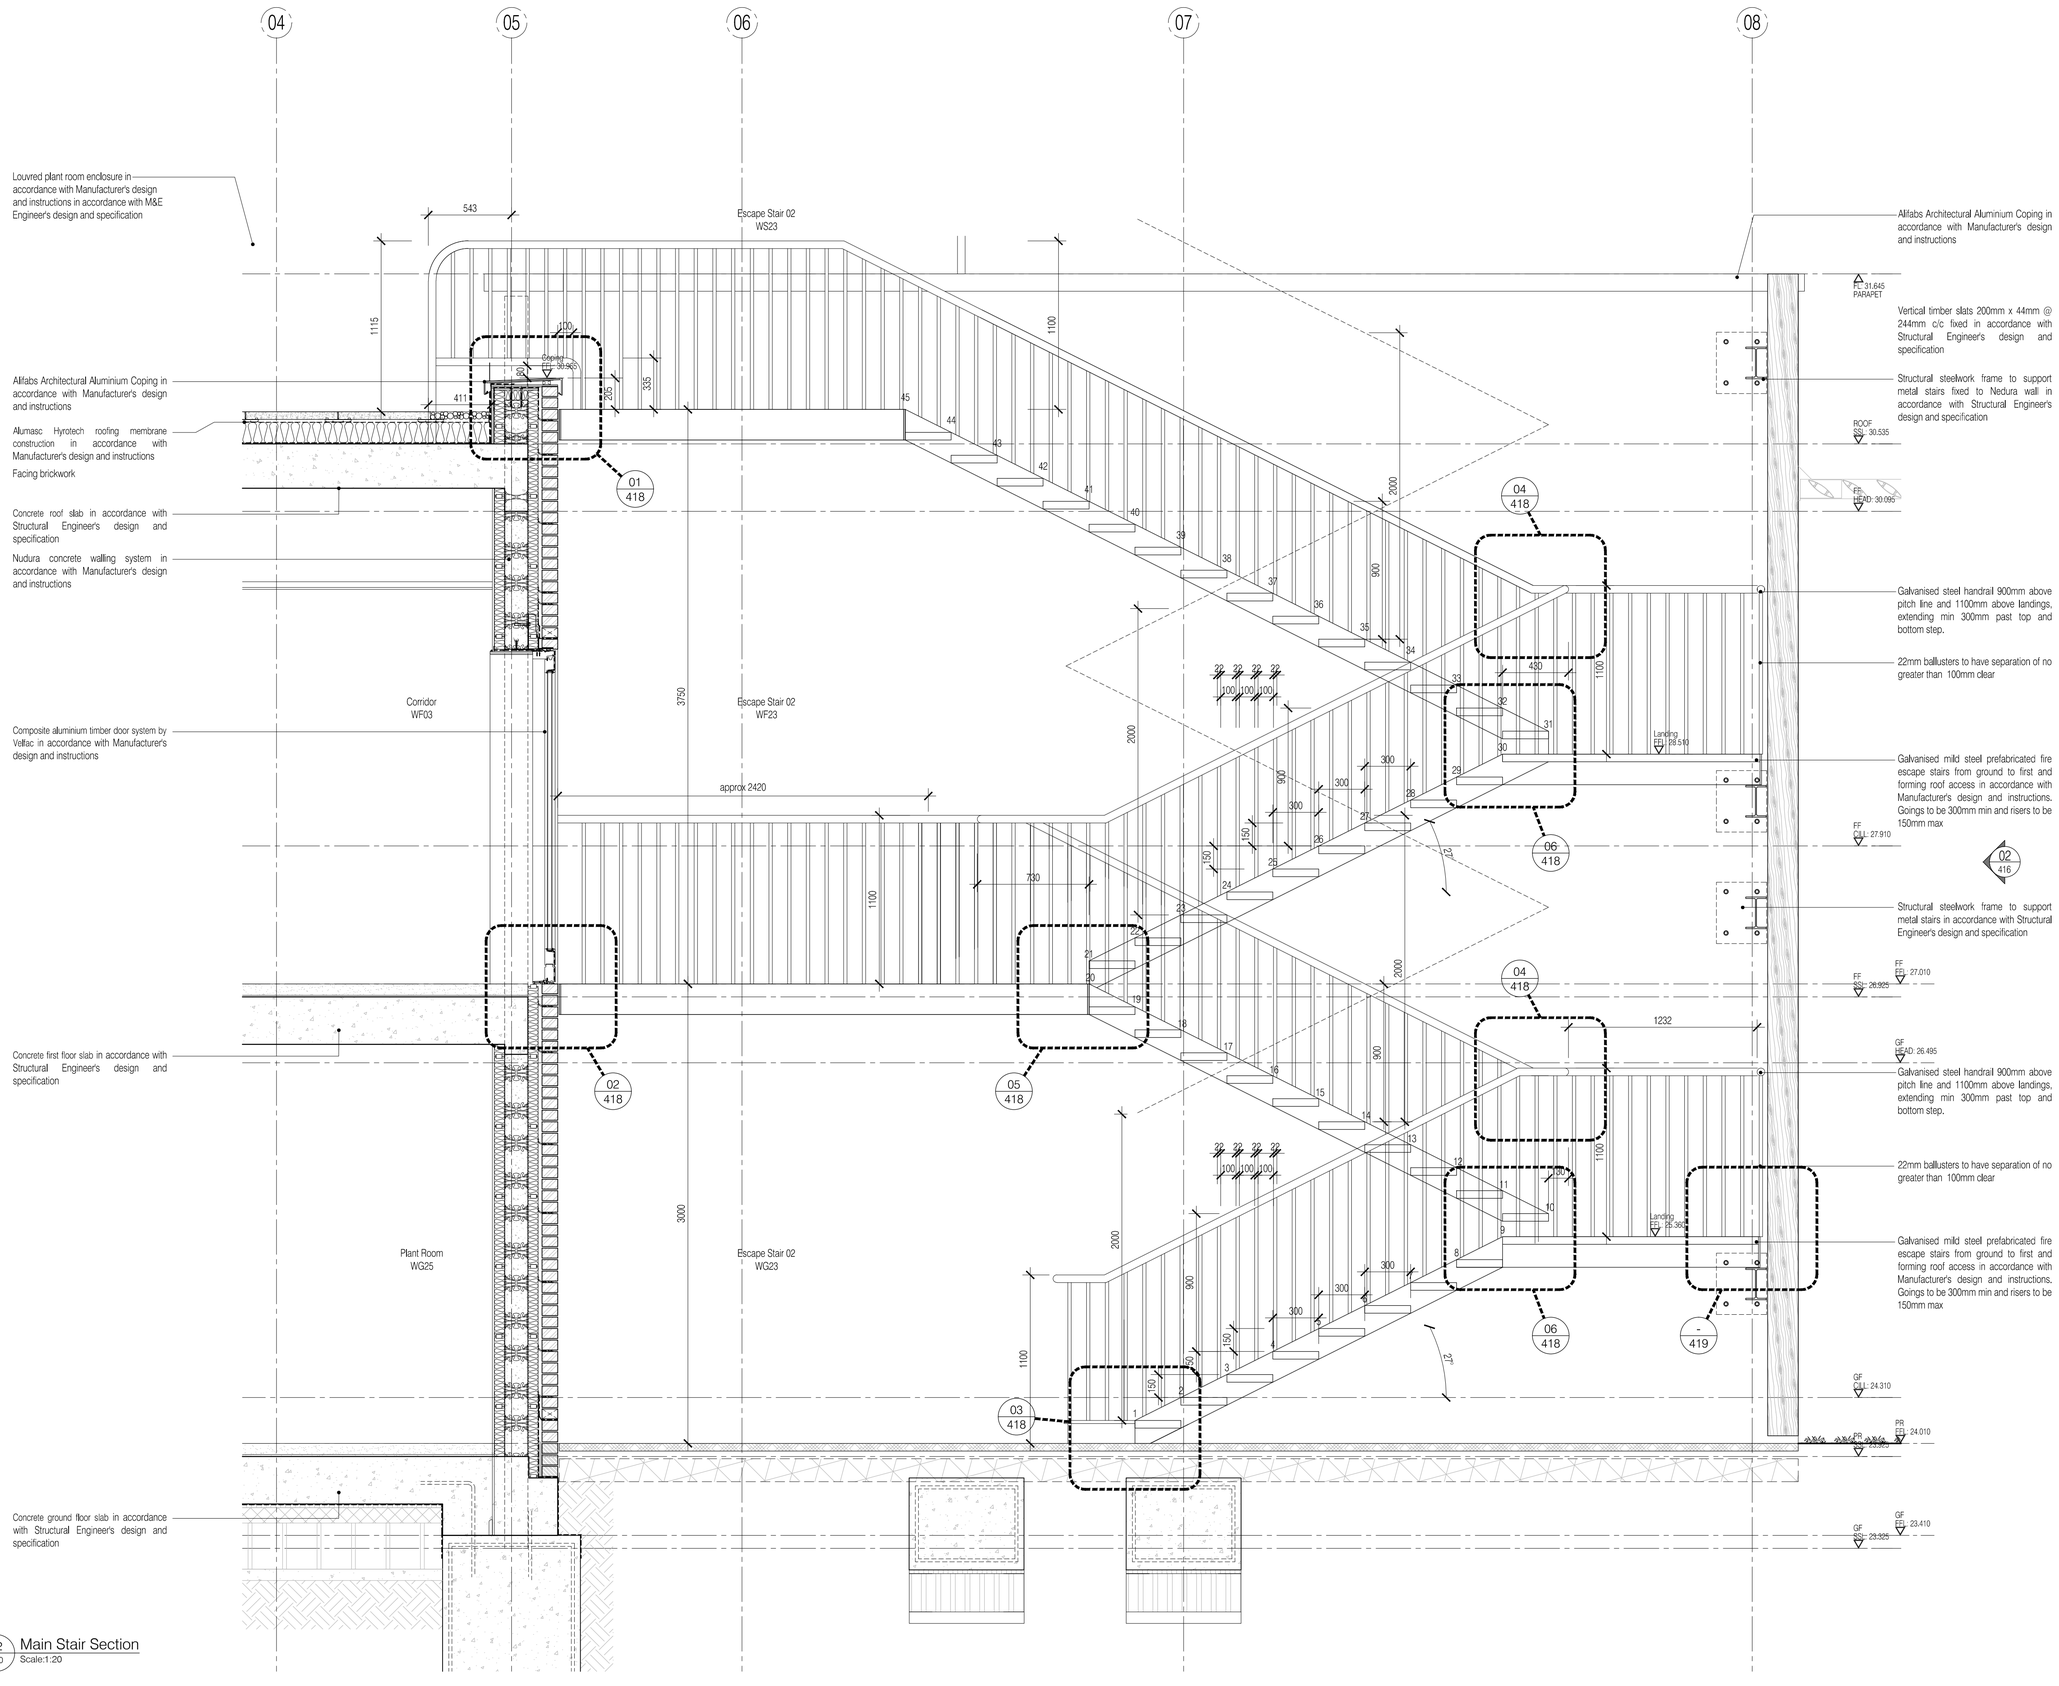

02 / 200 Main Stair Section
Scale:1:20

NOTES: Do not scale this drawing. All dimensions to be checked on site prior to commencement or manufacture.

KEY PLAN

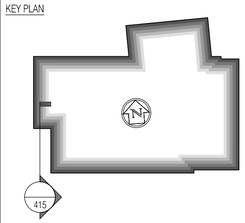

ISSUED FOR CONSTRUCTION

Rev	Date	By	Chk	Comment
D	11.10.10	RKC	CJ	Apollo Issue - Final Coordination by Apollo
C	06.09.10	RKC	CJ	General revisions
B	17.08.10	RKC	CJ	General revisions
A	02.08.10	RKC	CJ	Issued for Building Regulation Approval

BRINGING IDEAS TO LIFE

FRANKHAM

Frankham Consultancy Group Limited
21 Perrymount Road
Haywards Heath RH16 3TP
t 01444 444900 f 01444 455642
enquire@frankham.com
www.frankham.com

Client: APOLLO EDUCATION

Project Title: Woodside Inclusive Learning Campus

Drawing Title: Detailed Section Escape Stair Block W

Drawn by:	Scale:	Date:
RKC	1:20@A1	07.07.10
Designed by: FCG	Checked by: CJ	Approved by: AC

File Ref.: Q:\2000\222586-WOODSIDE\BLOCK W\ARCH\400_499_DETAIL_SCHEMATICS\222586-AW-417.DWG - REVD:14/04/2014 14:24:32

Drawing No.	Rev.
222586-AW-417	D