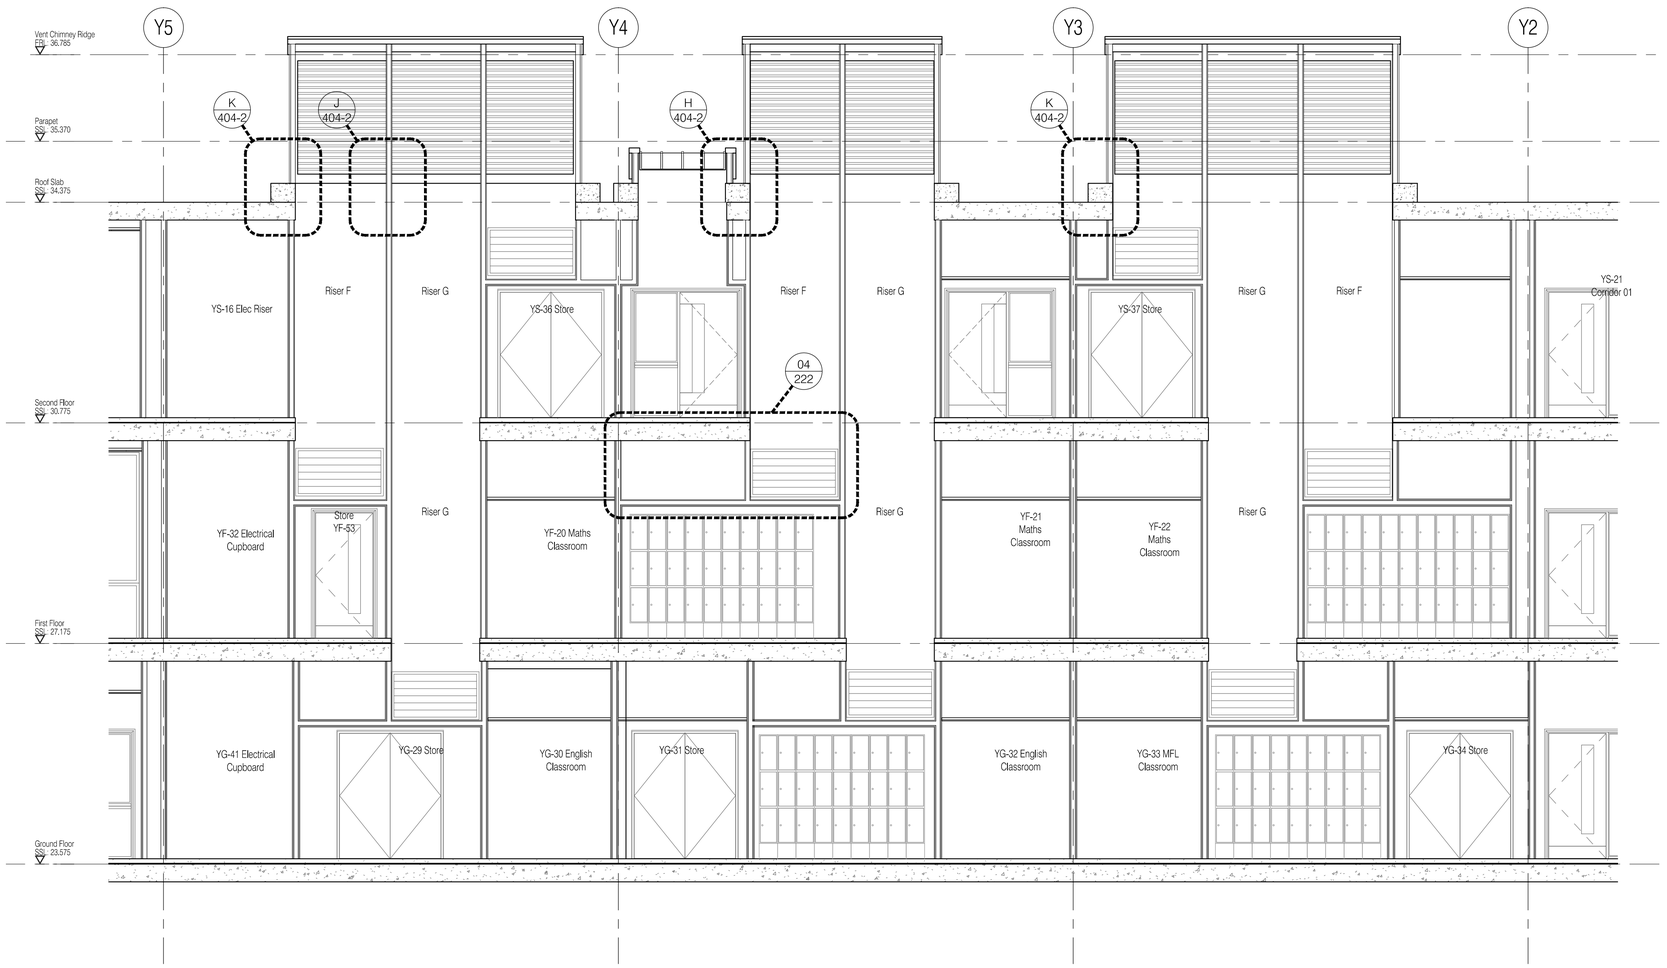

Section N - N
Scale:1:50

This drawing to be read in conjunction with accompanying letter ref: 222586-2009-09-21-Construction-Issue

NOTES: Do not scale this drawing. All dimensions to be checked on site prior to commencement or manufacture.

KEY PLAN BLOCK Y

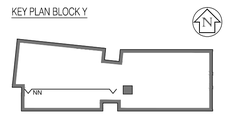

ISSUED FOR CONSTRUCTION

Rev	Date	By	Chk	Comment
B	16.12.09	RKC	CJ	Gen rev's
A	21.09.09	AL	-	Issued for Construction

BRINGING IDEAS TO LIFE

FRANKHAM

Frankham Consultancy Group Limited
21 Perrymount Road
Haywards Heath RH16 3TP
t 01444 444900 f 01444 455642
enquiries@frankham.com
www.frankham.com

Client: APOLLO EDUCATION

Project Title: Woodside Inclusive Learning Campus

Drawing Title: Section N - N Block Y

Drawn by:	Scale:	Date:
RKC	1:50@A1	Jul 09
Designed by:	Checked by:	Approved by:
FCG	CJ	AC

File Ref.: G:\2009\222586-WOODSIDE\BLOCK Y\ARCH\200_299_SECTIONS\222586-AY-220.DWG - REVIT-14042014905 14/04/2014 16:56:05

Drawing No.	Rev.
222586-AY-220	B