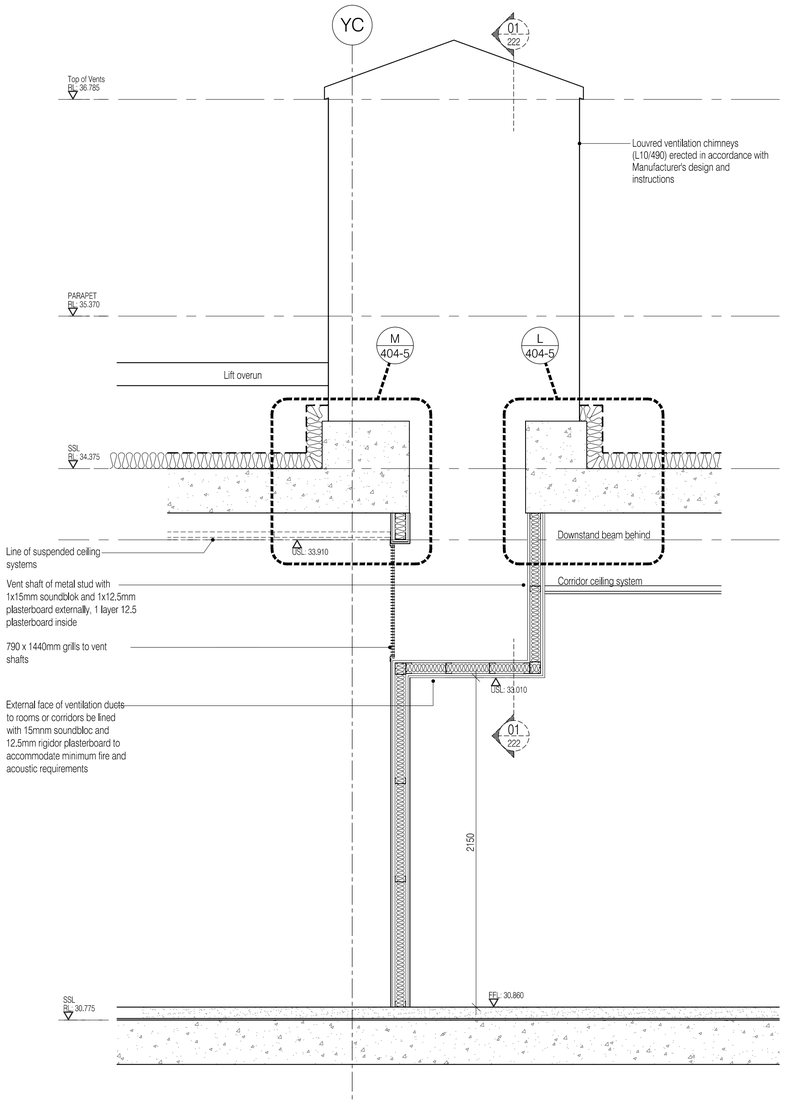

01 Partial Section
Scale:1:20

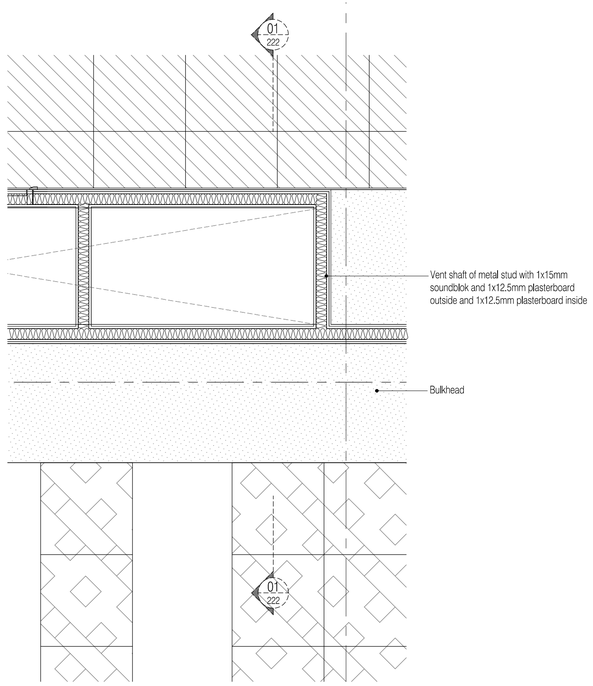

02 Partial Second Floor Plan
Scale:1:20

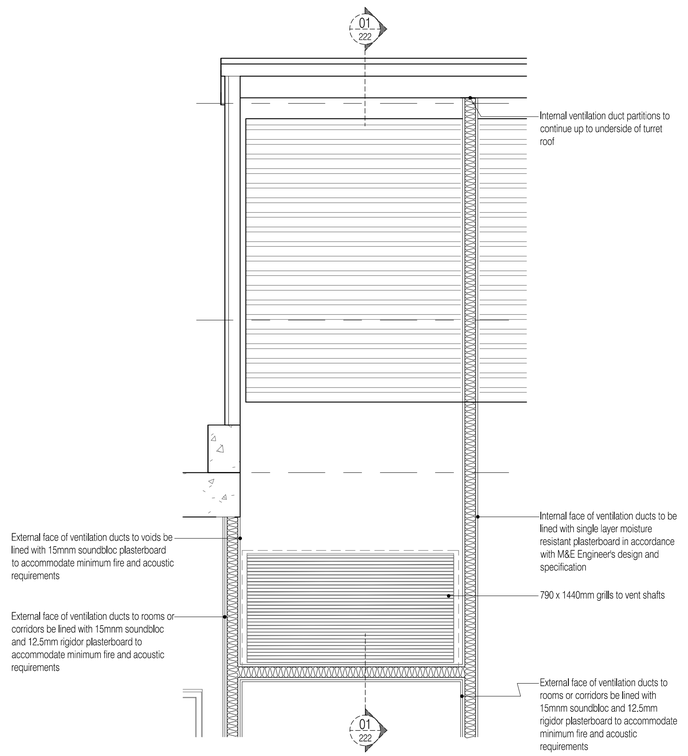

03 Vent chimney Partial Section
Scale:1:20

All metal stud walls to be f insulated in accordance with detail sheet 411

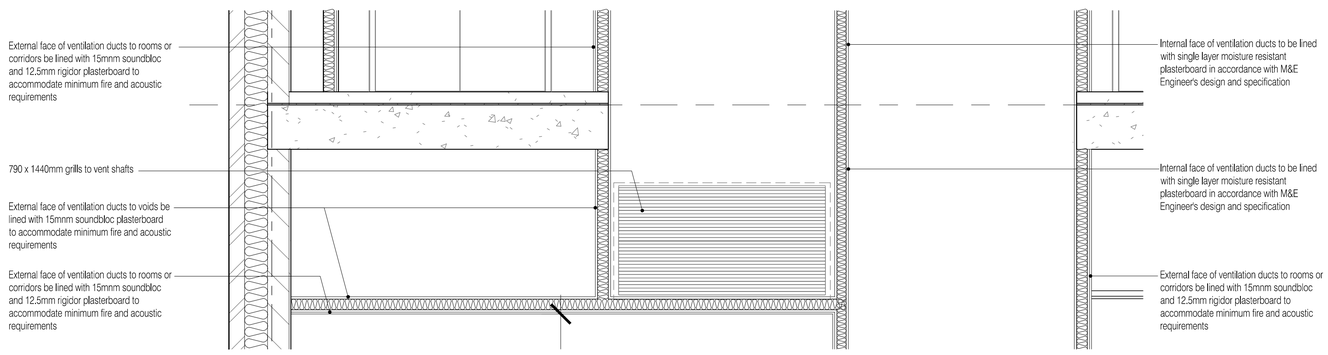

04 Vent Grill Partial Section
Scale:1:20

This drawing to be read in conjunction with accompanying letter ref: 222586-2009-09-21-Construction-Issue

NOTES: Do not scale this drawing. All dimensions to be checked on site prior to commencement or manufacture.

KEY PLAN BLOCK Y

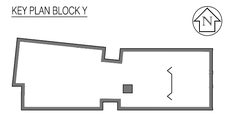

ISSUED FOR CONSTRUCTION

Rev	Date	By	Chk	Comment
B	16.12.09	RKC	CJ	Gen rev's
A	12.10.09	AL	-	Client/Design Team issue

BRINGING IDEAS TO LIFE

FRANKHAM

Frankham Consultancy Group Limited
21 Perrymount Road
Haywards Heath RH16 3TP
t 01444 444900 f 01444 455642
enquire@frankham.com
www.frankham.com

Client
APOLLO EDUCATION

Project Title
Woodside
Inclusive Learning Campus

Drawing Title
Vent Shaft Section
Block Y

Drawn by:	Scale:	Date:
RKC	1:20@A1	Oct 09
Designed by: FCG	Checked by: CJ	Approved by: AC

File Ref.: 0:\2009\222586-AP\CDB\DB\BLOCK Y\ARCH\05_RM_SECTION\B 222586-AY-222.DWG - RD-N-MAD01-NB19 14:04:03 14:36:23

Drawing No.	Rev.
222586-AY-222	B