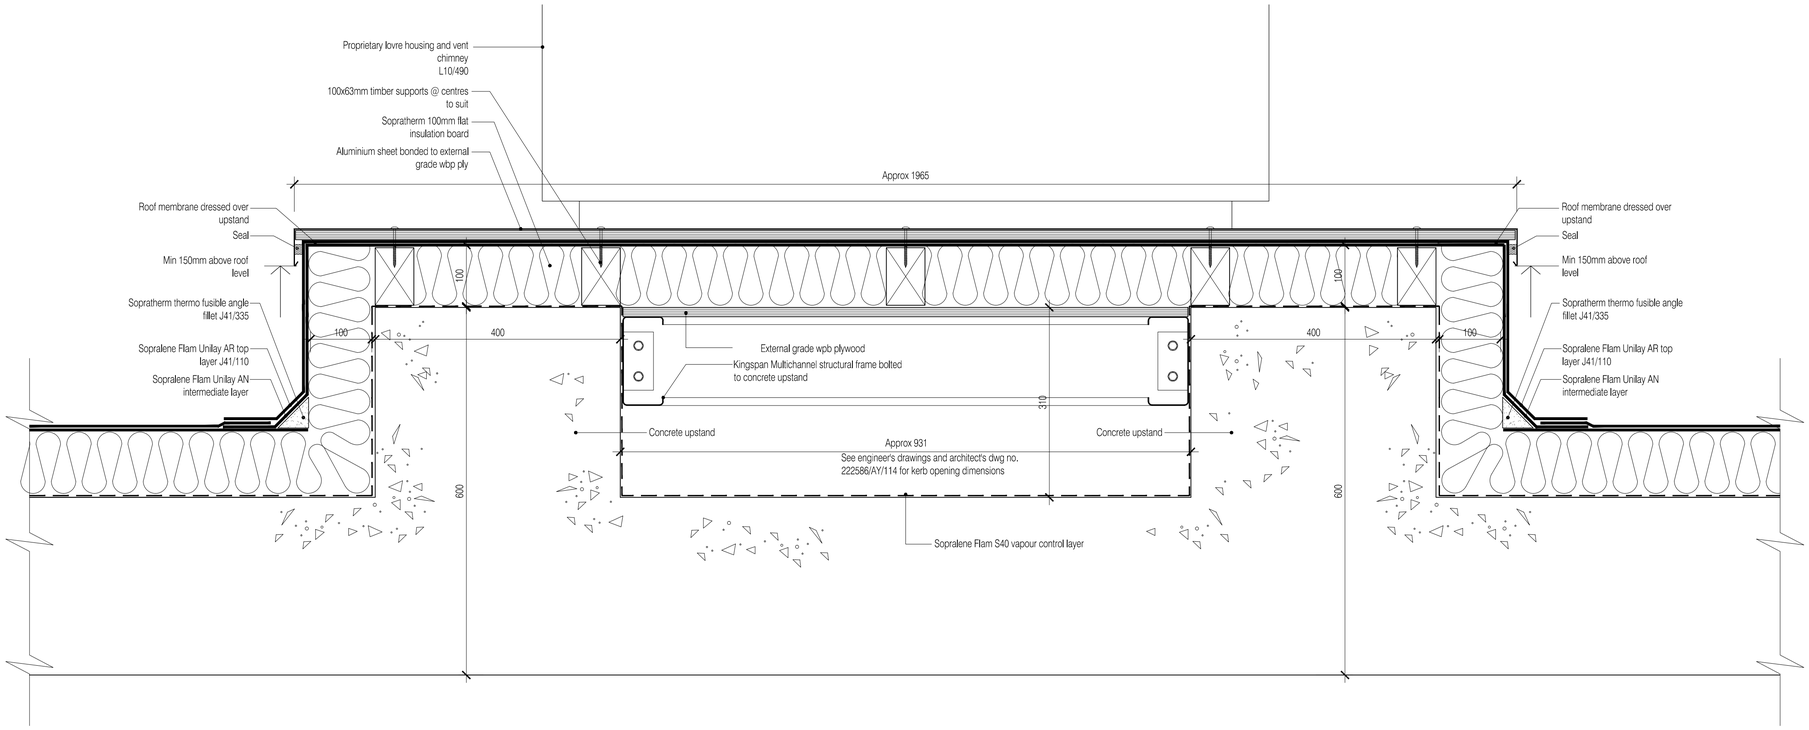

M 404-3 Sections through Upstand Beams
Scale:.

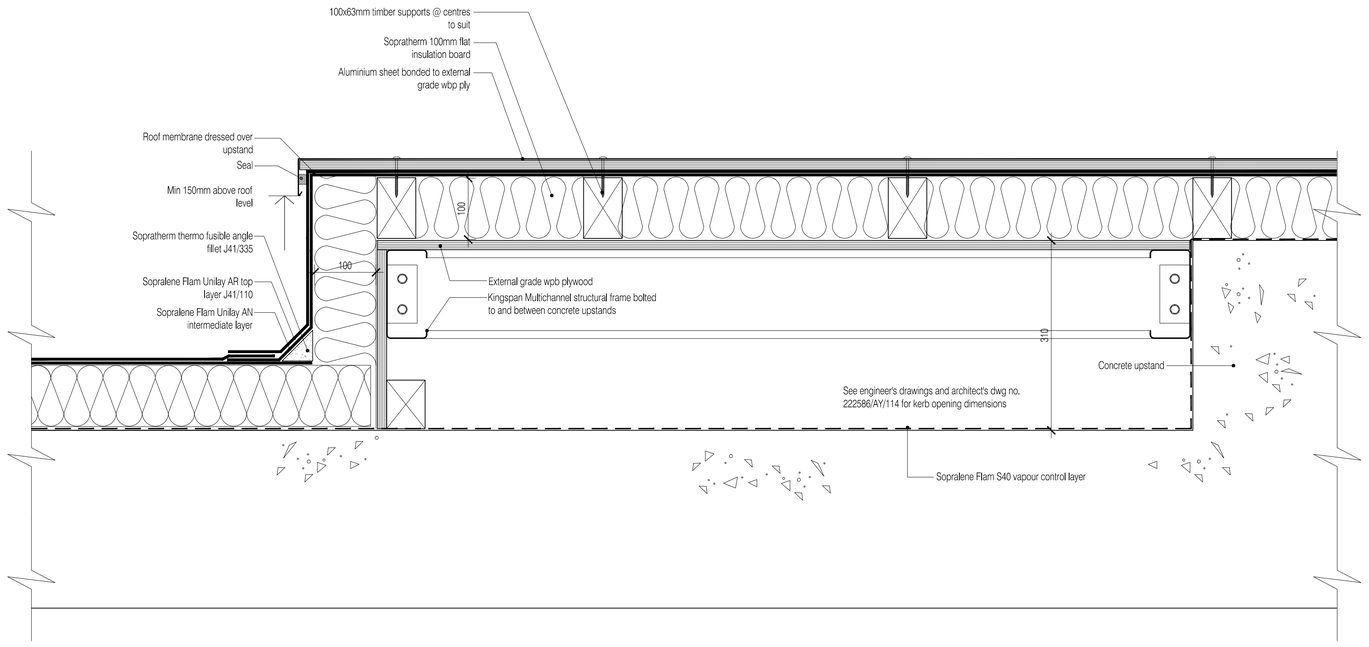

L 404-3 Sections through Upstand Beams Ends
Scale:.

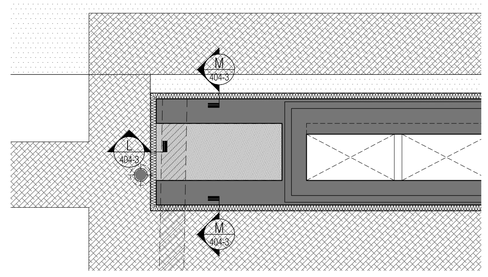

. UPSTAND KEY PLAN
Scale:1:50

This drawing to be read in conjunction with accompanying letter ref: 222586-2009-09-21-Construction-Issue

NOTES: Do not scale this drawing. All dimensions to be checked on site prior to commencement or manufacture.

ISSUED FOR CONSTRUCTION

Rev	Date	By	Chk	Comment
B	14.12.09	RKC	JC	Gen revs
A	21.09.09	AL	-	Issued for Construction

BRINGING IDEAS TO LIFE

FRANKHAM

Frankham Consultancy Group Limited
21 Perrymount Road
Haywards Heath RH16 3TP
t 01444 444900 f 01444 455642
enquire@frankham.com
www.frankham.com

Client
APOLLO EDUCATION

Project Title
Woodside
Inclusive Learning Campus

Drawing Title
Roof Details
Block Y
(Sheet 3 of 5)

Drawn by:	Scale:	Date:
RKC	1:5@A1	Jul 09
Designed by:	Checked by:	Approved by:
FCG	CJ	AC

File Ref.: G:\2009\222586-AY\CDS\DETAILS\CX YARD\140_486_DETAIL_SCHEMATICS 222586-AY-404-3.DWG - REV-B-14:04:21:4869
14:04:23 14:38:56

Drawing No. 222586-AY-404-3
Rev. B