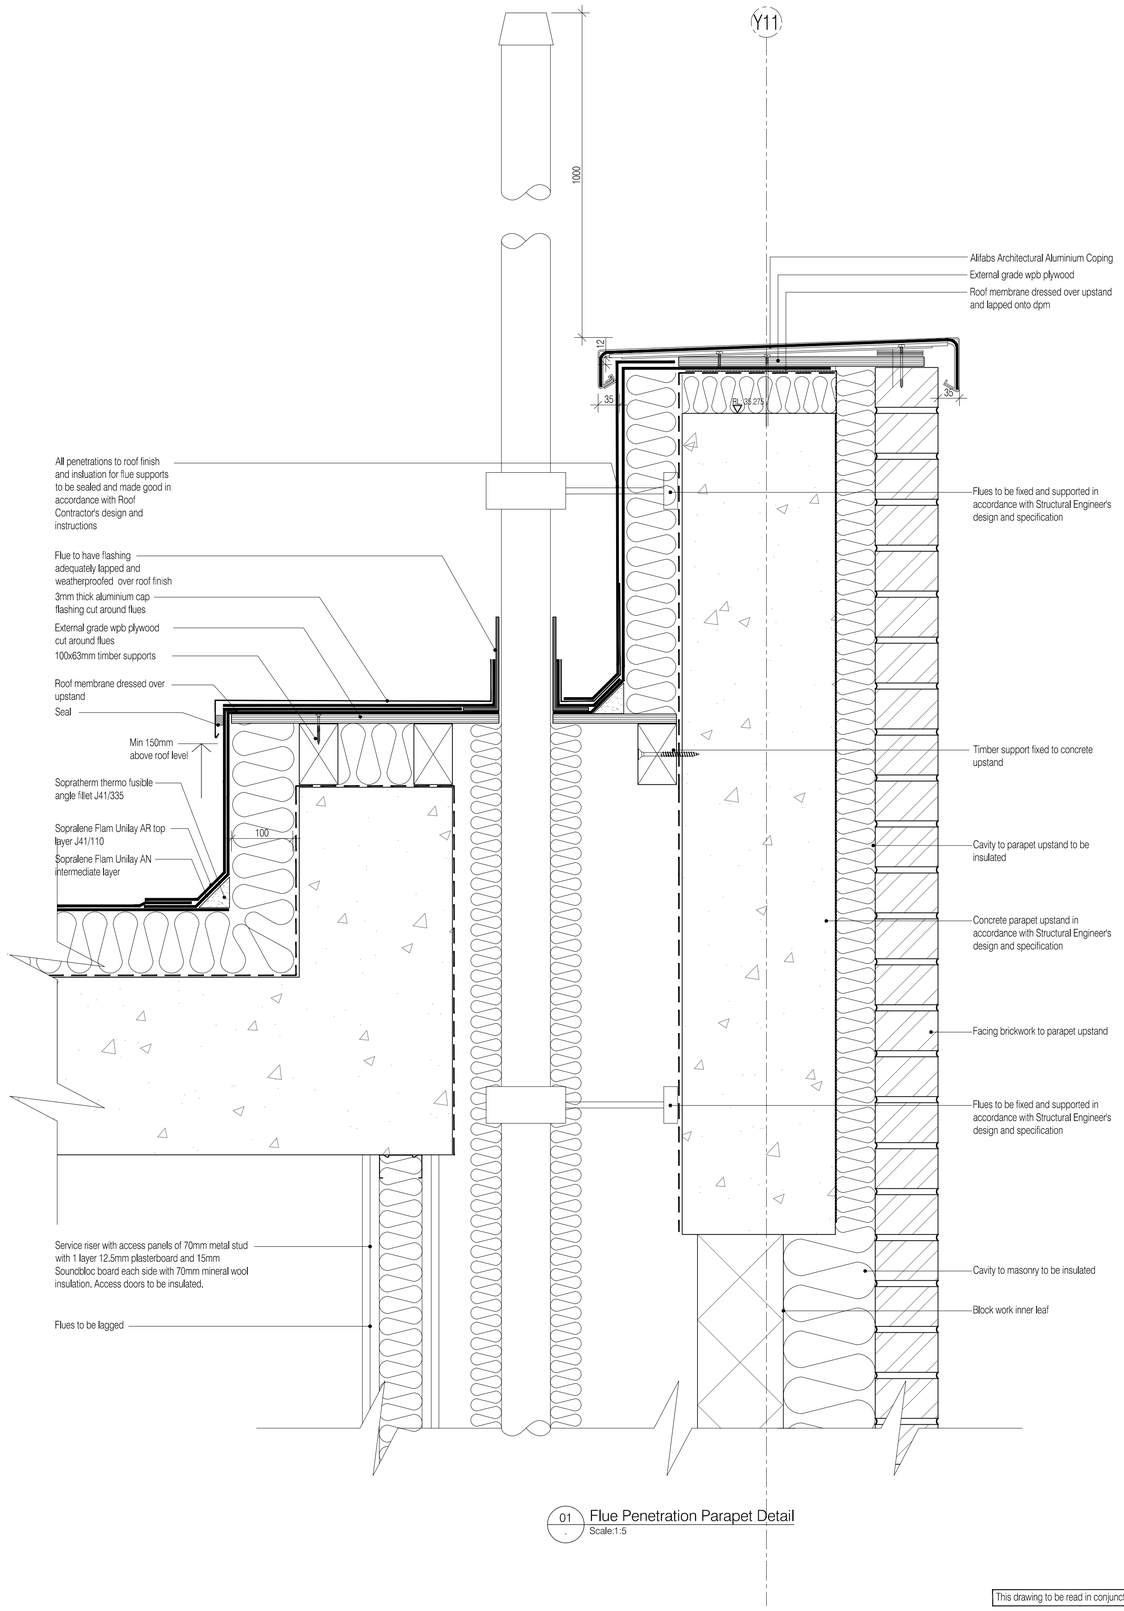

01 Flue Penetration Parapet Detail
Scale:1:5

This drawing to be read in conjunction with accompanying letter ref. 222586-2009-09-21-Construction-Issue

NOTES: Do not scale this drawing. All dimensions to be checked on site prior to commencement or manufacture.

KEY PLAN BLOCK Y

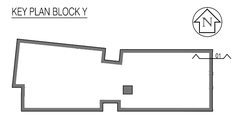

ISSUED FOR CONSTRUCTION

Rev	Date	By	Chk	Comment
A	14.12.09	RKC	CJ	Issued for Construction

BRINGING IDEAS TO LIFE

FRANKHAM

Frankham Consultancy Group Limited
21 Perrymount Road
Haywards Heath RH16 3TP
t 01444 444900 f 01444 455642
enquire@frankham.com
www.frankham.com

Client
APOLLO EDUCATION

Project Title
Woodside
Inclusive Learning Campus

Drawing Title
Flue Roof Penetration Details
Block Y

Drawn by:	Scale:	Date:
RKC	1:5@A1	Oct 09
Designed by:	Checked by:	Approved by:
FCG	CJ	AC

File Ref.: G:\2009\222586\4#DOS\BIM\BUILDCK Y\4#SHEARS\4#_PR_DETAIL_B\4#DWG\TCD\222586-AY-424CDWG - 14/04/2009 11:48:42

Drawing No. 222586-AY-424
Rev. A