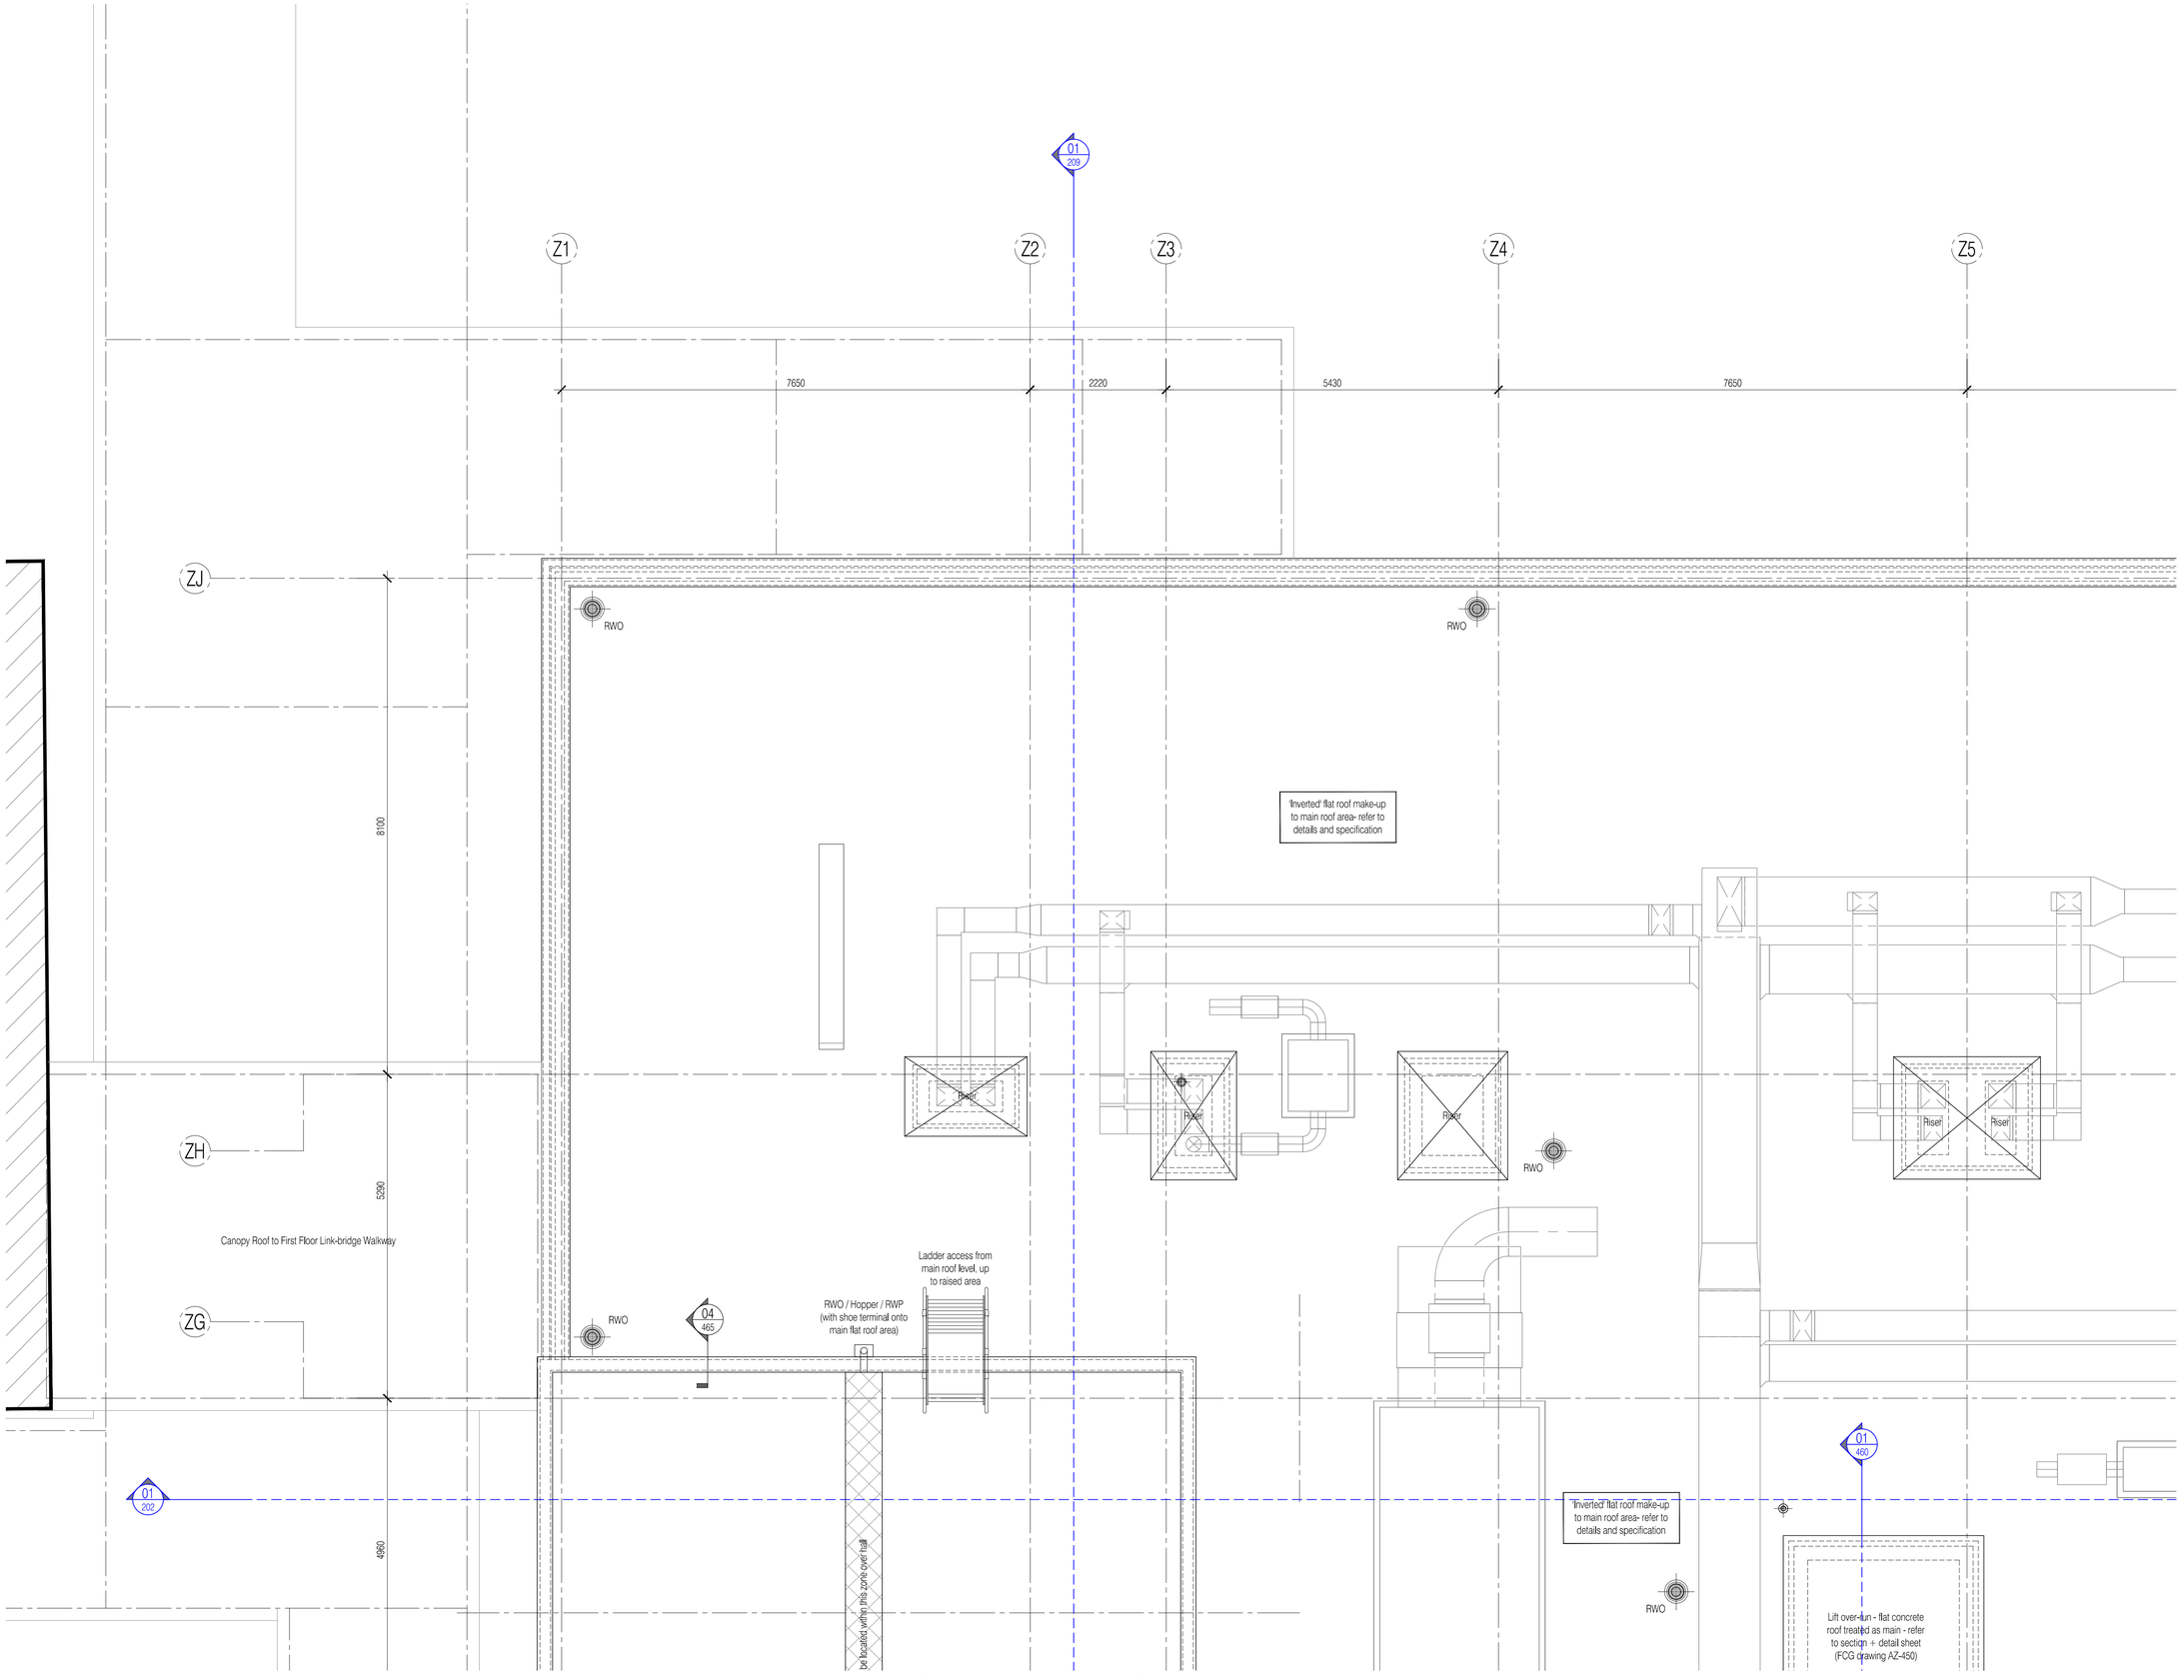

For continuation, please refer to dwg: 222586-AZ-117

For continuation, please refer to dwg: 222586-AZ-115

NOTES: Do not scale this drawing. All dimensions to be checked on site prior to commencement or manufacture.

KEY PLAN

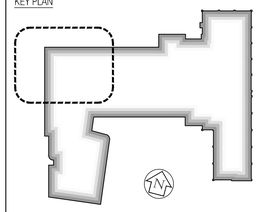

General Notes

1. All concrete/steel frame elements are shown for reference only - All to be in strict accordance with 'Clark Smith Partnership' Structural Engineer's for designs, details and specifications.
2. All general 'Contractor Design' elements are shown indicative on these drawings; they shall be as designed by the Specialist Sub-contractor, and their designs, details and specifications shall be to the prior approval of the 'Apollo Construction'. Specific reference should be made to the 'Nudura' 'Design Secification Manual', for the external envelope ICF wall system.
3. All mechanical, electrical, plumbing, ventilation, air conditioning, etc, are shown for reference only - All to be in strict accordance with 'Imtech Aqua' Mechanical + Electrical Engineer's designs, details and specifications.
4. The Hydrotherapy Pool and its associated plant is shown for reference only - All to be in strict accordance with 'Rainbow Pools' drawings; and to the prior approval of both the Mechanical + Electrical, and Structural Engineer's.
5. The FF+E layouts have been included for reference only - All to be in strict accordance with 'Eurotek' drawings; and to the prior approval of the Structural Engineer regarding slab loadings.
6. The hoist layouts have been included for reference only - All to be in strict accordance with 'Arjo' drawings; and to the prior approval of both the Structural Engineer and the Acoustic Consultant, regarding slab loadings and transmission of sound; respectively.
7. For 'Fire Strategy', refer to FCG dwg's 'AZ-160/1'.
8. For 'Acoustic Strategy', refer to FCG dwg's 'AZ-165/6'.
9. For 'Builder's Work + Drainage', refer to FCG dwg's 'AZ-170/1/2.
10. For 'Partition Strategy', refer to FCG dwg's 'AZ-180/1/2'
11. Some insulation omitted for clarity. Refer to FCG detailed drawings - 'AZ-400' series, generally.
12. — — — — Denotes major steps in floor slab construction
13. Mansafe / Fall arrest system to be later designed and installed by the Main Contractor - this works, and the previously designed guard-railing has been taken out of the current scope of works.

ISSUED FOR CONSTRUCTION

Rev	Date	By	Chk	Comment
07	19.11.10	RKC	CJ	refs added as part of partition package
06	11.10.10	RKC	CJ	Apollo Issue - Final Coordination by Apollo
05	28.07.10	JAS	CJ	Detail added generally. Construction Issue.
04	08.06.10	JAS	CJ	Nudura ICF external wall system incorporated
03	06.05.10	JAS	CJ	General co-ordination updates + inverted roof
02	12.03.10	JAS	CJ	Riser location amended, as services co-ord'
01	11.02.10	JAS	CJ	General amendments / NOV's / Co-ordination

BRINGING IDEAS TO LIFE

FRANKHAM

Frankham Consultancy Group Limited
21 Perrymount Road
Haywards Heath RH16 3TP
t 01444 444900 f 01444 455542
enquire@frankham.com
www.frankham.com

Client

APOLLO EDUCATION

Project Title

Woodside
Inclusive Learning Campus

Drawing Title

General Arrangement Plan
Sheet 1 of 7
Roof Plan
Block Z

Drawn by:	Scale:	Date:
RKC	1:50@A1	05.01.10
Designed by:	Checked by:	Approved by:
FCG	CJ	AC

File Ref.: I:\2009\222586-WOODSIDE\BLOCK Z\ARCH\100_199_LOCATION PLANS AND GA\222586-AZ-114.DWG - REV:07-14/04/2010@09:14 — 14.04.23:15:46:15

Drawing No. 222586-AZ-114 | Rev. 07