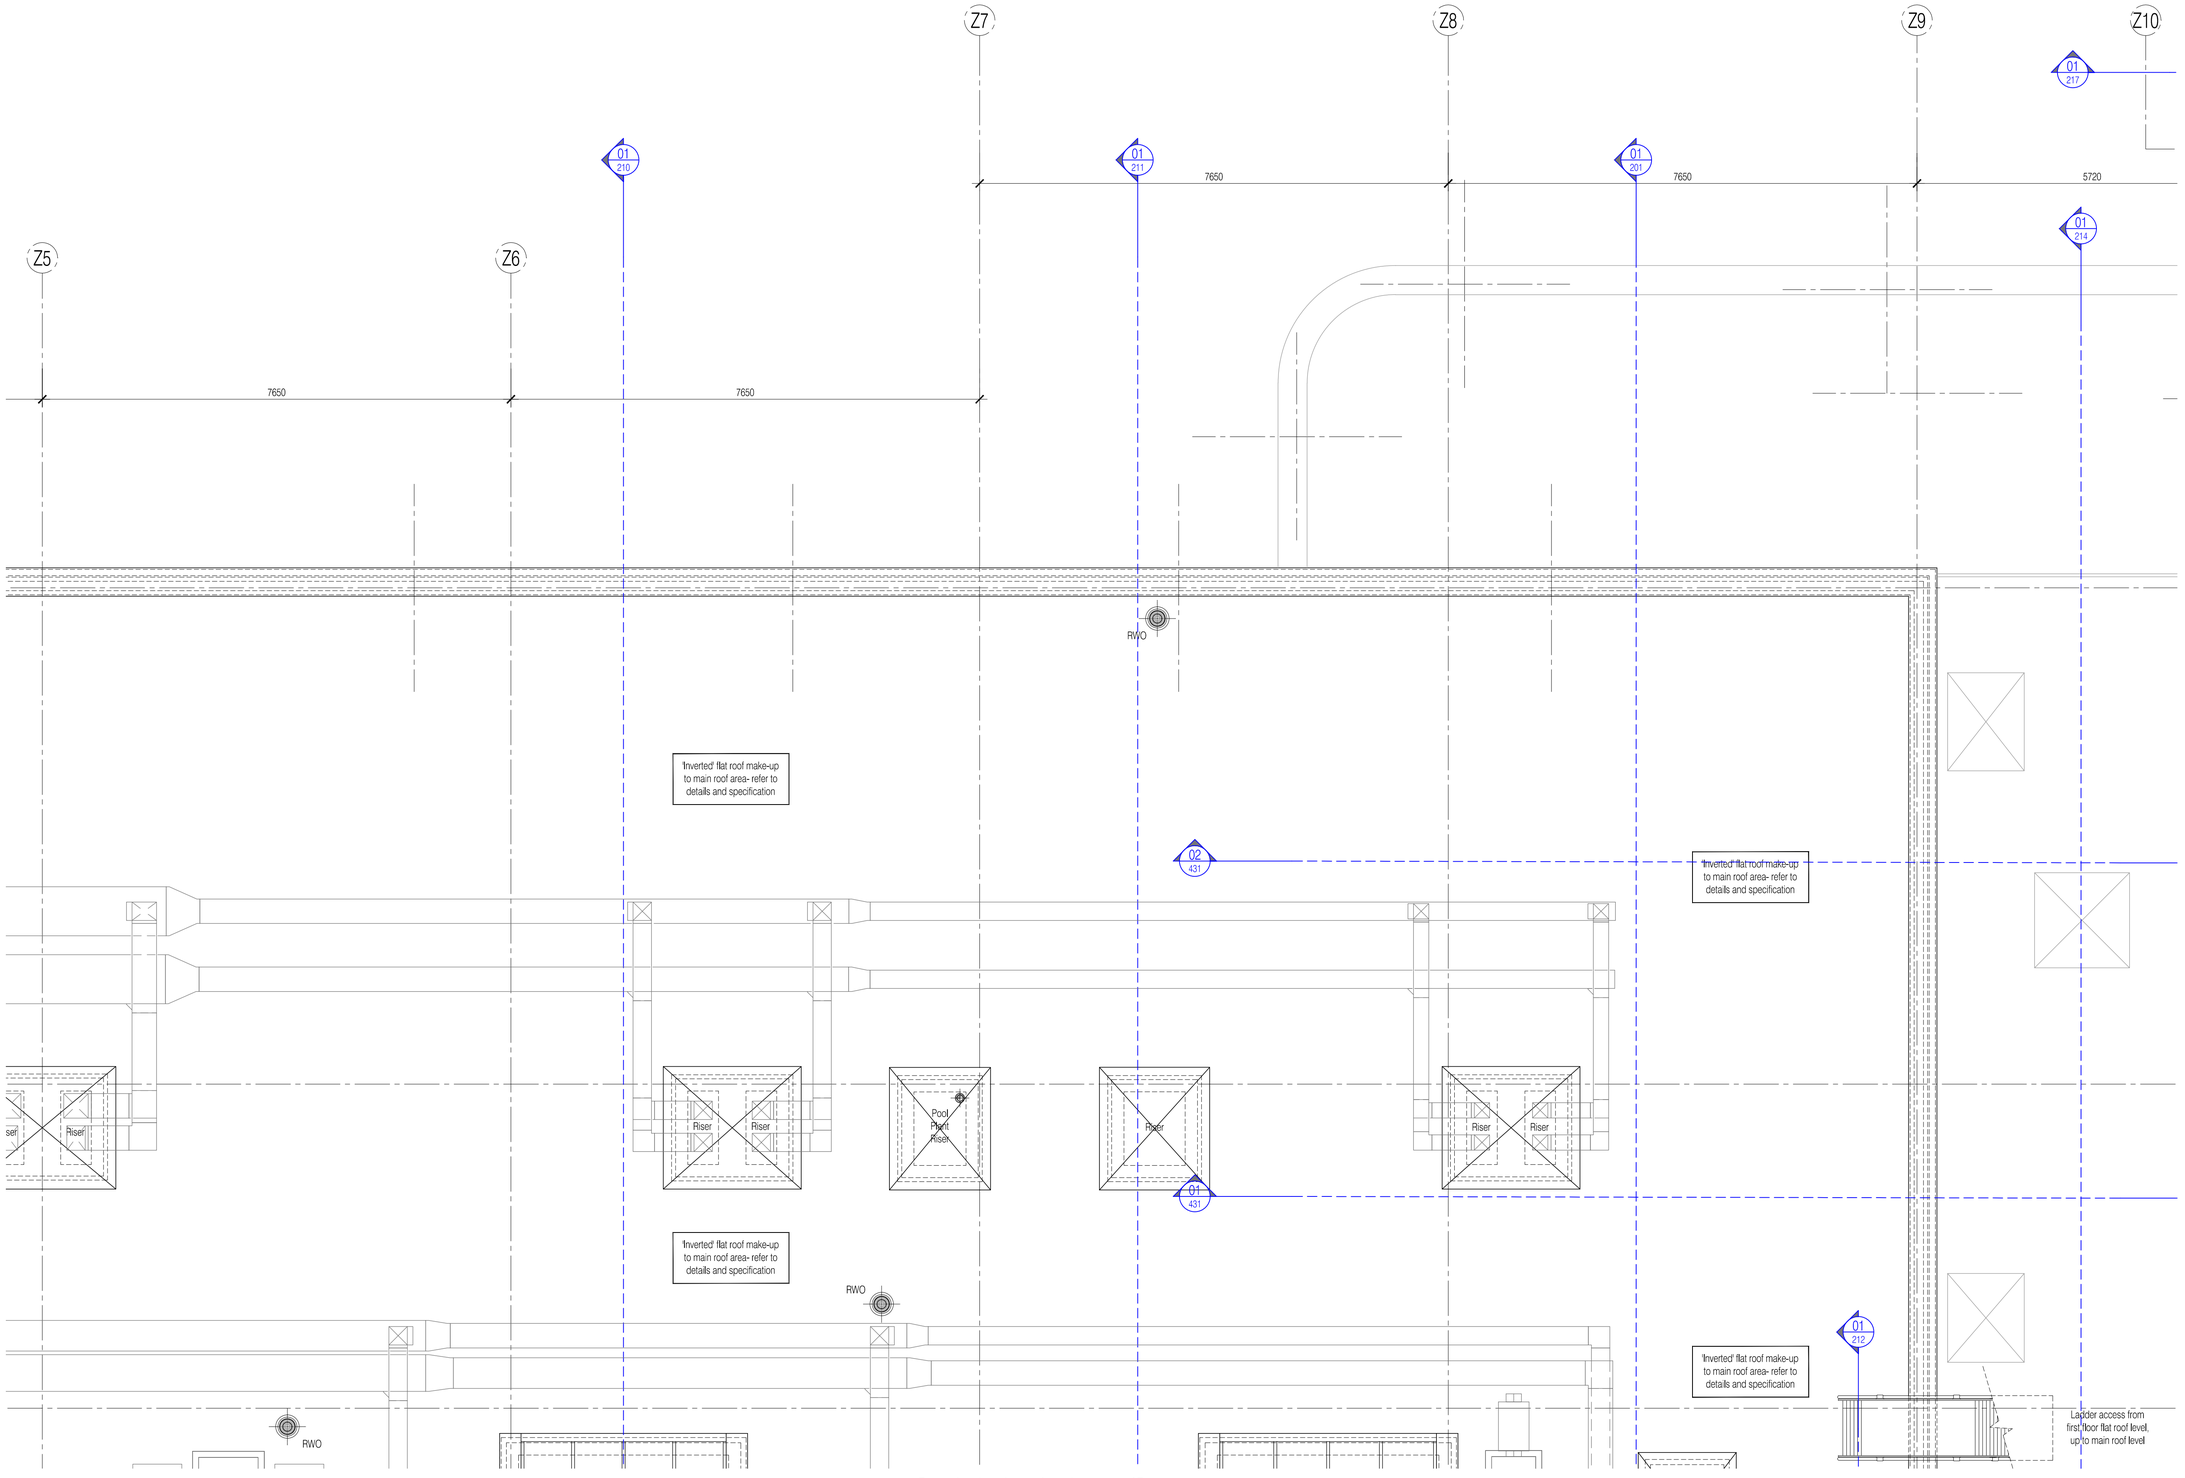


For continuation, please refer to dwg: 222586-AZ-114

For continuation, please refer to dwg: 222586-AZ-116

For continuation, please refer to dwg: 222586-AZ-118

NOTES: Do not scale this drawing. All dimensions to be checked on site prior to commencement or manufacture.

KEY PLAN

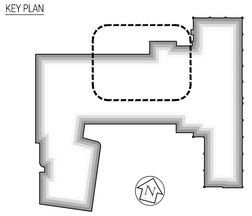

General Notes

1. All concrete/steel frame elements are shown for reference only - All to be in strict accordance with 'Clark Smith Partnership' Structural Engineer's for designs, details and specifications.
2. All general 'Contractor Design' elements are shown indicative on these drawings; they shall be as designed by the Specialist Sub-contractor, and their designs, details and specifications shall be to the prior approval of the 'Apollo Construction'. Specific reference should be made to the 'Nudura' 'Design Secification Manual', for the external envelope ICF wall system.
3. All mechanical, electrical, plumbing, ventilation, air conditioning, etc, are shown for reference only - All to be in strict accordance with 'Imtech Aqua' Mechanical + Electrical Engineer's designs, details and specifications.
4. The Hydrotherapy Pool and its associated plant is shown for reference only - All to be in strict accordance with 'Rainbow Pools' drawings; and to the prior approval of both the Mechanical + Electrical, and Structural Engineer's.
5. The FF+E layouts have been included for reference only - All to be in strict accordance with 'Eurotek' drawings; and to the prior approval of the Structural Engineer regarding slab loadings.
6. The hoist layouts have been included for reference only - All to be in strict accordance with 'Arjo' drawings; and to the prior approval of both the Structural Engineer and the Acoustic Consultant, regarding slab loadings and transmission of sound; respectively.
7. For 'Fire Strategy', refer to FCG dwg's 'AZ-160/1'.
8. For 'Acoustic Strategy', refer to FCG dwg's 'AZ-165/6'.
9. For 'Builder's Work + Drainage', refer to FCG dwg's 'AZ-170/1/2'.
10. For 'Partition Strategy', refer to FCG dwg's 'AZ-180/1/2'
11. Some insulation omitted for clarity. Refer to FCG detailed drawings - 'AZ-400' series, generally.
12. — — — — Denotes major steps in floor slab construction
13. Mansafe / Fall arrest system to be later designed and installed by the Main Contractor - this works, and the previously designed guard-railing has been taken out of the current scope of works.

ISSUED FOR CONSTRUCTION

| Rev | Date | By | Chk | Comment |
|---|---|---|---|---|
| 07 | 11.10.10 | RKC | CJ | Apollo Issue - Final Coordination by Apollo |
| 06 | 28.07.10 | JAS | CJ | Detail added generally. Construction Issue. |
| 05 | 08.06.10 | JAS | CJ | Nudura ICF external wall system incorporated |
| 04 | 17.05.10 | JAS | CJ | Service hole positions rev'd as M+E co-ord' |
| 03 | 06.05.10 | JAS | CJ | General co-ordination updates + inverted roof |
| 02 | 16.02.10 | JAS | CJ | Roof-lights reduced in size to facilitate M+E |
| 01 | 11.02.10 | JAS | CJ | General amendments / NOV's / Co-ordination |

BRINGING IDEAS TO LIFE

FRANKHAM


Frankham Consultancy Group Limited
21 Perrymount Road
Haywards Heath RH16 3TP
t 01444 444900 f 01444 455642
enquire@frankham.com
www.frankham.com


Client

APOLLO EDUCATION

Project Title

Woodside
Inclusive Learning Campus

Drawing Title

General Arrangement Plan
Sheet 2 of 7
Roof Plan
Block Z

| Drawn by: | Scale: | Date: |
|---|---|---|
| RKC | 1:50@A1 | 05.01.10 |
| Designed by: | Checked by: | Approved by: |
| FCG | CJ | AC |

File Ref.: G:\200000\222586-WOODSIDE\BLOCK Z\ARCH\100_199_LOCATION PLANS AND GAs\222586-AZ-115.DWG - REV.07-14\04\2015\4021 14.04.23;15:46:22

Drawing No. 222586-AZ-115 Rev. 07