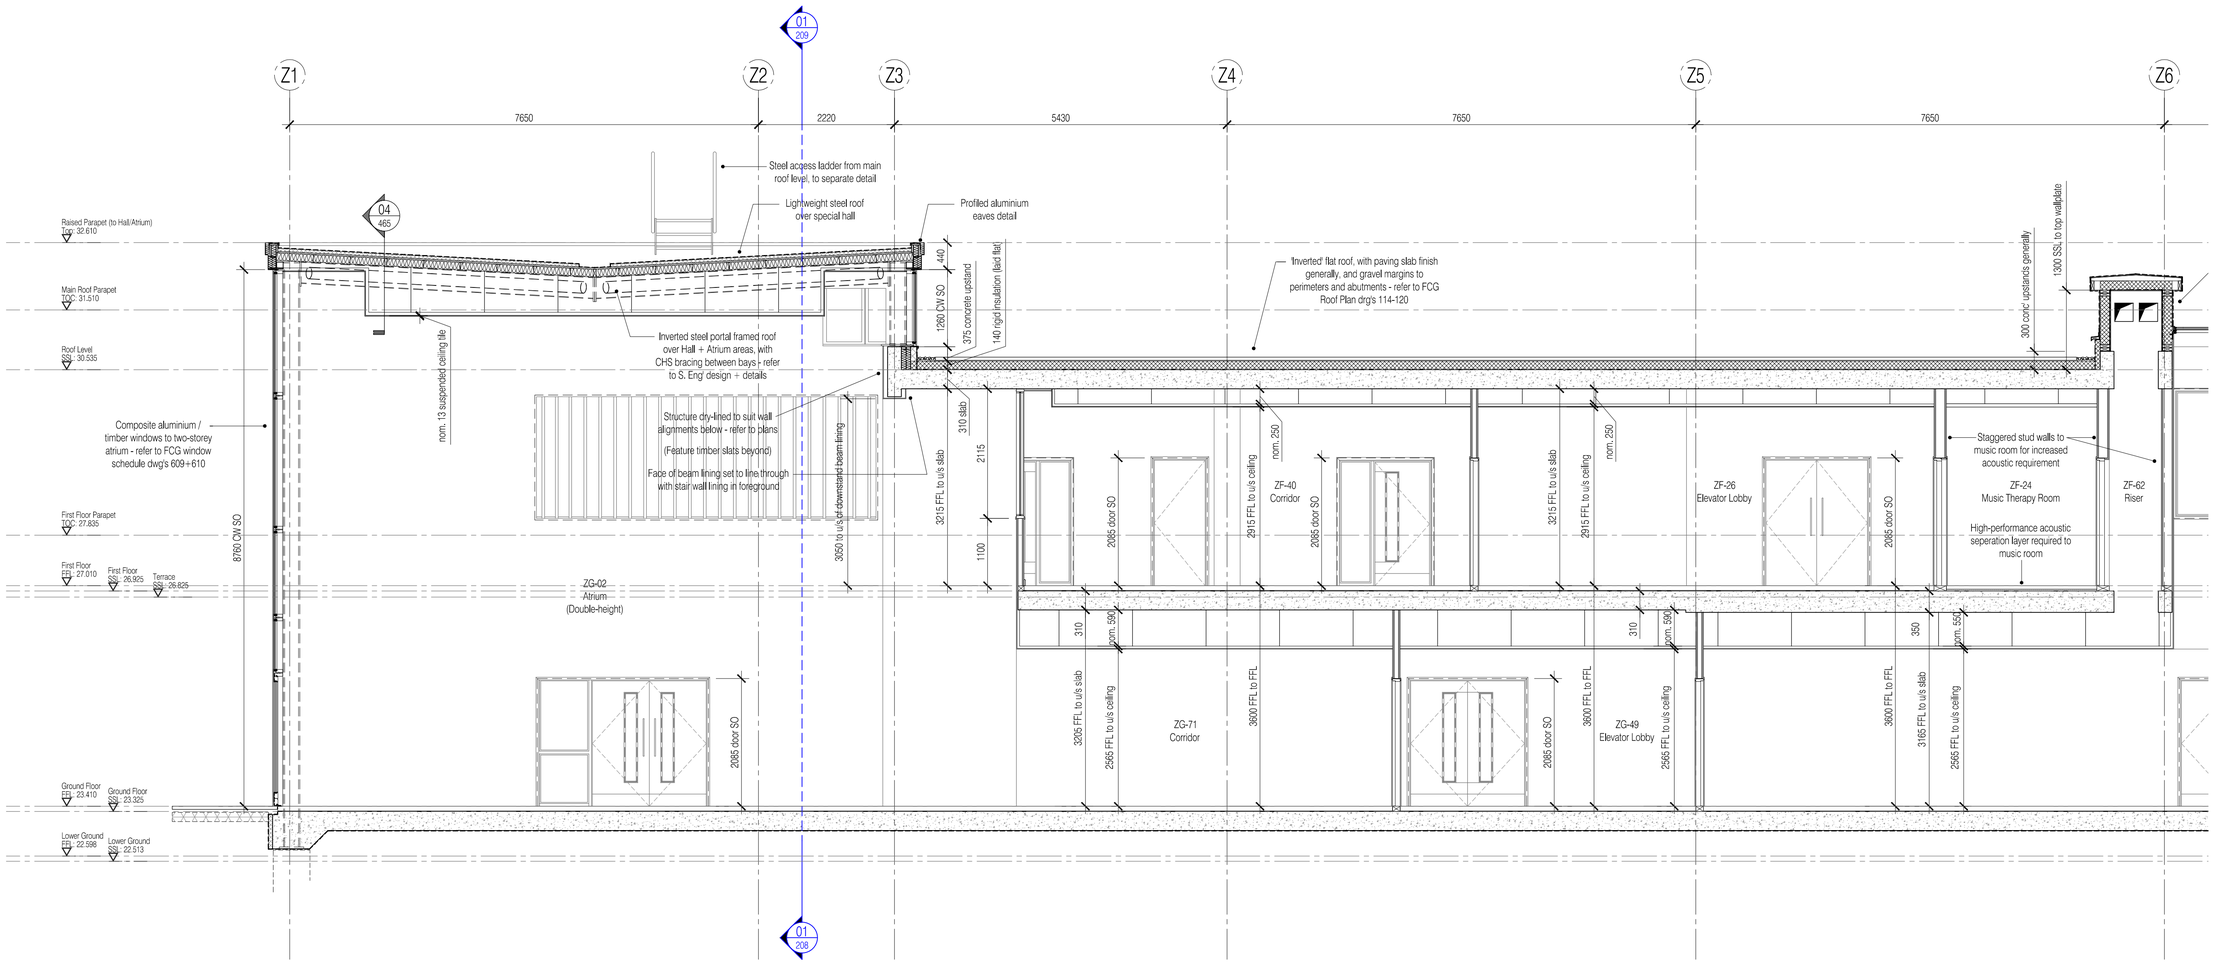

For continuation, please refer to dwg: 222586-AZ-203

NOTES: Do not scale this drawing. All dimensions to be checked on site prior to commencement or manufacture.

KEY PLAN

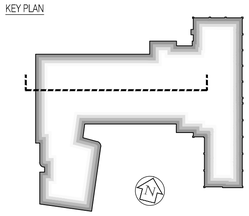

General Notes

1. All concrete/steelwork to be confirmed by Structural Engineer.
2. All concrete/steelwork shown indicative of sizes and locations only.
3. All structural information to be in strict accordance with the Structural Engineer's design, details and specification.
4. All mechanical, electrical, plumbing and ventilation information to be in strict accordance with the Mechanical and Electrical Engineer's design, details and specification.

ISSUED FOR CONSTRUCTION

Rev	Date	By	Chk	Comment
05	19.11.10	RKC	CJ	Refs added as part of partition package
04	11.10.10	RKC	CJ	Apollo Issue - Final Coordination by Apollo
03	02.07.10	JAS	CJ	Down-stand beam omitted as CSP layouts
02	08.06.10	JAS	CJ	Nudura ICF walls / inverted roofs / slab th's
01	14.04.10	JAS	CJ	Hall roof amended + ceilinsg rev'd generally

BRINGING IDEAS TO LIFE

FRANKHAM

Frankham Consultancy Group Limited
21 Perrymount Road
Haywards Heath RH16 3TP
t 01444 444900 f 01444 455642
enquire@frankham.com
www.frankham.com

Client

APOLLO EDUCATION

Project Title

Woodside
Inclusive Learning Campus

Drawing Title

General Arrangement Section
Section 3 (Facing Grid-line ZG) - Part 1 of 2
Block Z

Drawn by:	Scale:	Date:
RKC	1:50@A1	29.03.10
Designed by:	Checked by:	Approved by:
FCG	CJ	AC

File Ref.: D:\2009\222586-WOODSIDE\BLOCK Z\ARCH\201_299_SECTIONS\222586-Z-202.DWG - REVIS=14/04/2010 14:04:23:16:11:25

Drawing No.	Rev.
222586-AZ-202	05