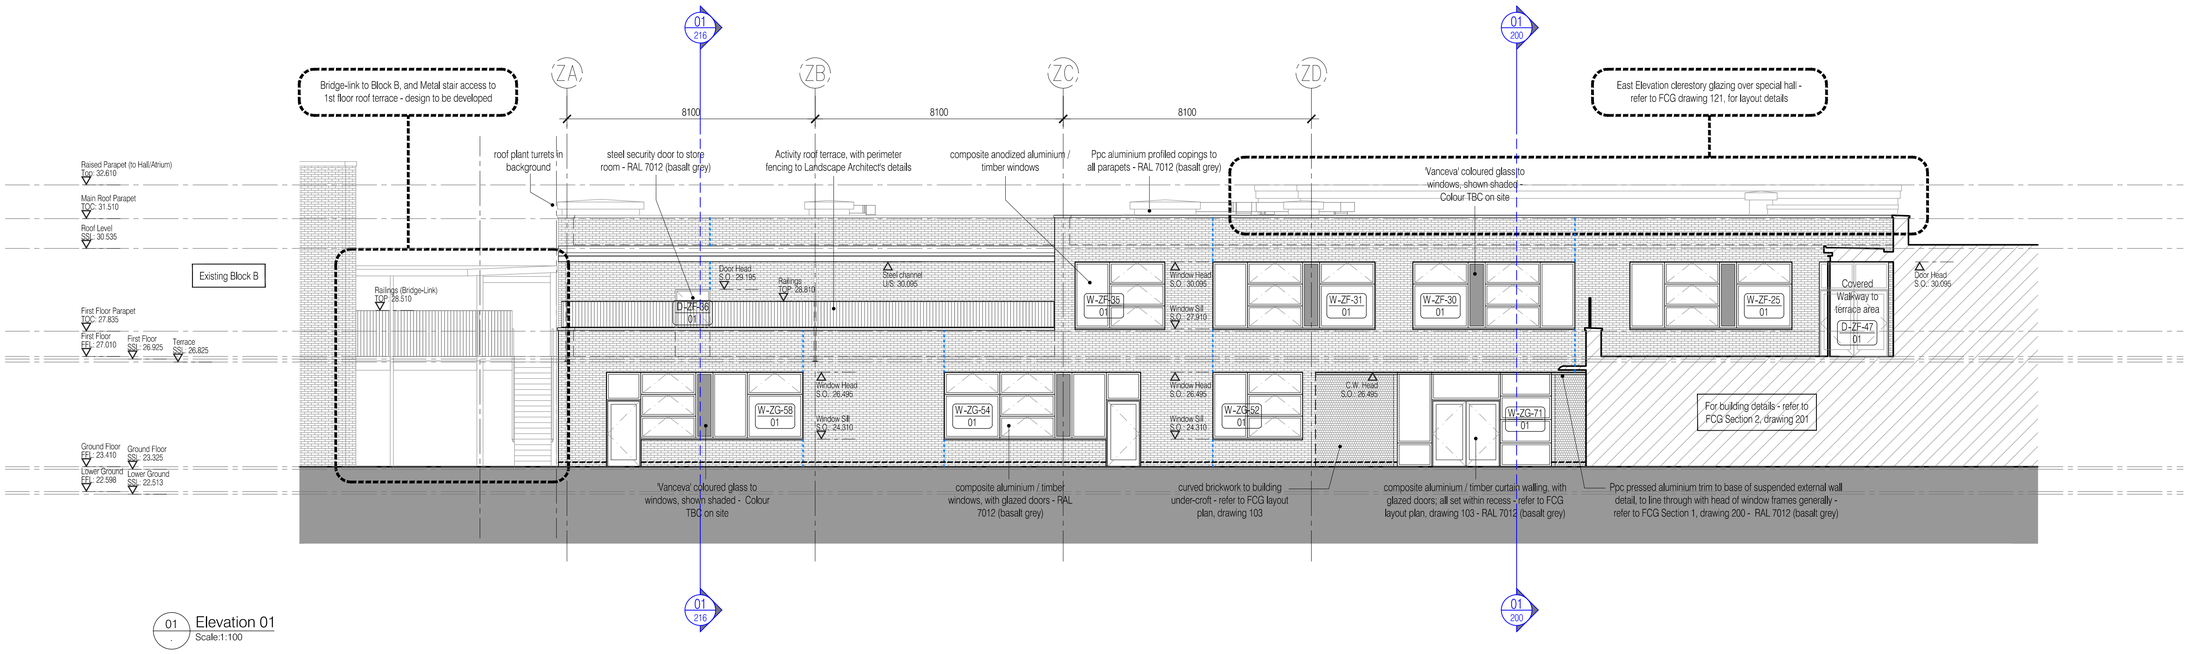

01 Elevation 01
Scale:1:100

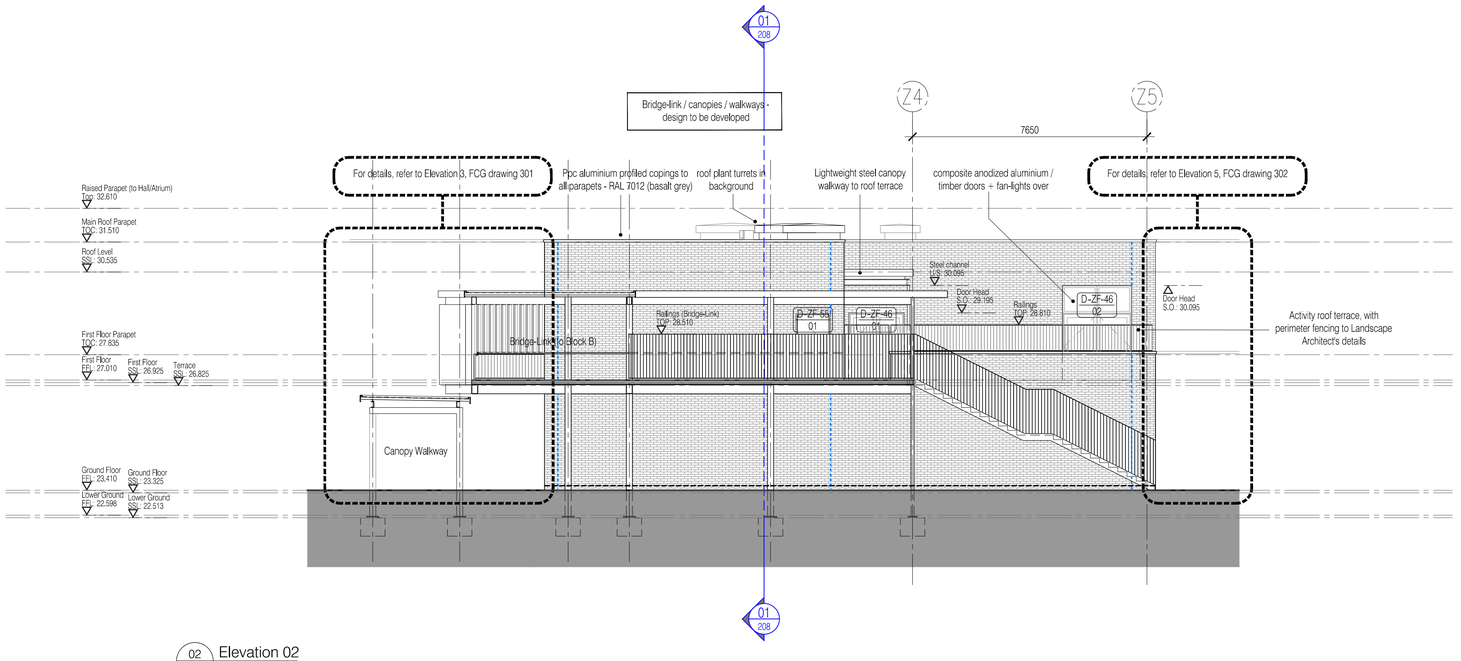

02 Elevation 02
Scale:1:100

NOTES: Do not scale this drawing. All dimensions to be checked on site prior to commencement or manufacture.

KEY PLAN

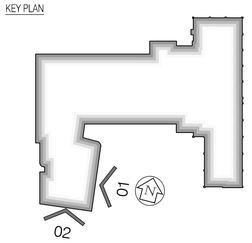

ISSUED FOR CONSTRUCTION

Rev	Date	By	Chk	Comment
09	11.10.10	RKC	CJ	Apollo Issue - Final Coordination by Apollo
08	10.09.10	JAS	CJ	External door to escape stair + DPC's added.
07	02.08.10	JAS	CJ	Ext finishes + additional levels info added.
06	16.06.10	JAS	CJ	Roof plant added, as provided by Aqua
05	08.06.10	JAS	CJ	Roof plant turrets, access ladders, etc, added
04	04.05.10	JAS	CJ	Section location lines added for co-ordination
03	30.04.10	JAS	CJ	General updates incl amended Block D level
02	05.03.10	JAS	CJ	MJ's added. Windows + CW updated as rec'
01	04.02.10	JAS	CJ	General updates and notes added

BRINGING IDEAS TO LIFE

FRANKHAM

Frankham Consultancy Group Limited
21 Perrymount Road
Haywards Heath RH16 3TP
t 01444 444900 f 01444 455642
enquire@frankham.com
www.frankham.com

Client: APOLLO EDUCATION

Project Title: Woodside Inclusive Learning Campus

Drawing Title: Elevation 01 (Facing Grid Line Z5) Elevation 02 (Facing Grid Line ZA) Block Z

Drawn by:	Scale:	Date:
RKC	1:100@A1	15.01.10
Designed by:	**Checked by:**	**Approved by:**
FCG	CJ	AC

File Ref.: O:\2009\222586-WOODSIDE\BLOCK Z\ARCH\300_399_ELEVATIONS\222586-AZ-300.DWG - REV:09-14/04/2010 14:04:23:16:13:09

Drawing No.	Rev.
222586-AZ-300	09