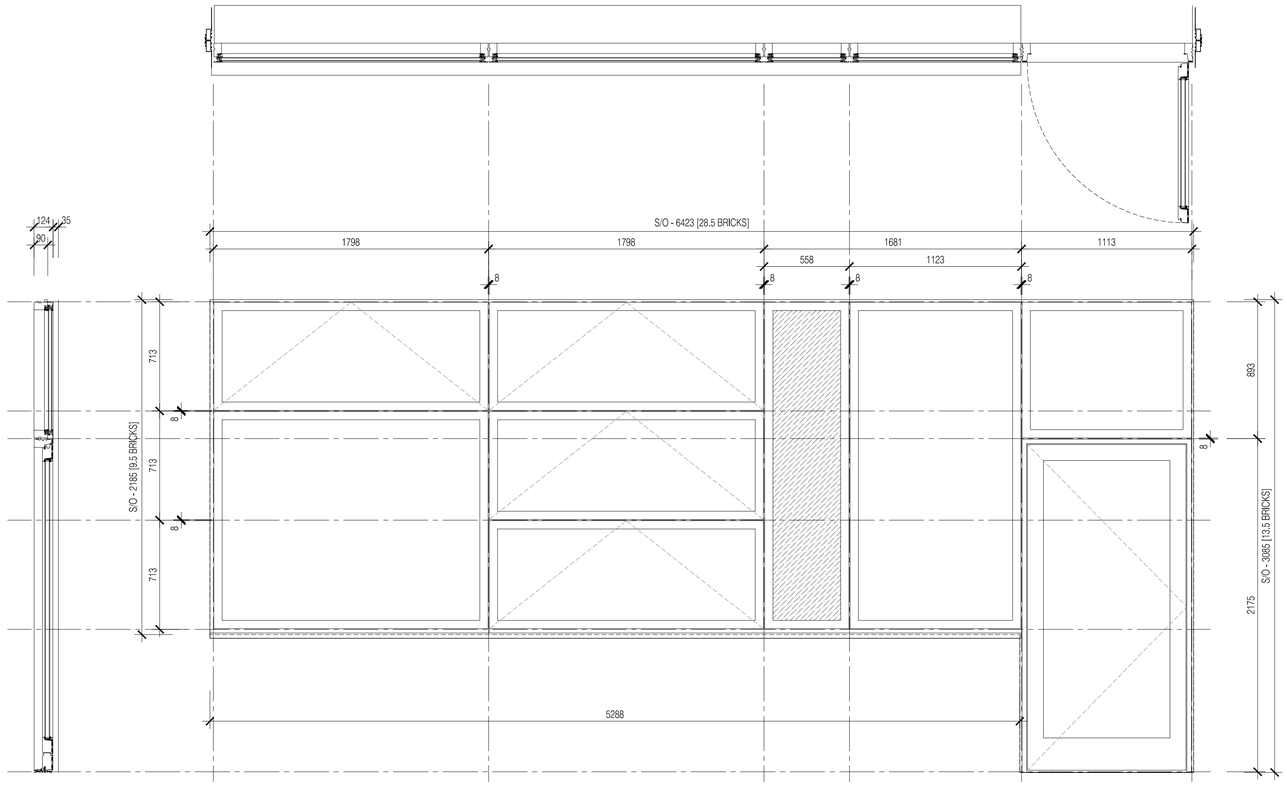

NBS Specification	S/O	Window Reference
L10, L20 & L40	6423mm Wide 3085mm High	W-ZG-54

17 WINDOW ASSEMBLY TYPE 17
Scale:1:20

NOTES: Do not scale this drawing. All dimensions to be checked on site prior to commencement or manufacture.

NB: This dwg remains the subject of checking and finalisation pending information from Velfac required to complete

ISSUED FOR CONSTRUCTION

Rev	Date	By	Chk	Comment
01	11.10.10	RKC	CJ	Apollo Issue - Final Coordination by Apollo

BRINGING IDEAS TO LIFE

FRANKHAM

Frankham Consultancy Group Limited
21 Perrymount Road
Haywards Heath RH16 3TP
t 01444 444900 f 01444 455642
enquire@frankham.com
www.frankham.com

Client

APOLLO EDUCATION

Project Title

Woodside
Inclusive Learning Campus

Drawing Title

Block Z
Window Schedule
Sheet 5

Drawn by:	Scale:	Date:
RKC	1:20@A1	26.02.10
Designed by:	Checked by:	Approved by:
FCG	CJ	AC

File Ref.: G:\2008\222586-WOODSIDE\BLOCK Z\ARCH\000_WIP_SCHEDULES\222586-AZ-604.DWG - REV:01-14/04/2010 14:04:23:16:18:20

Drawing No.	Rev.
222586-AZ-604	01