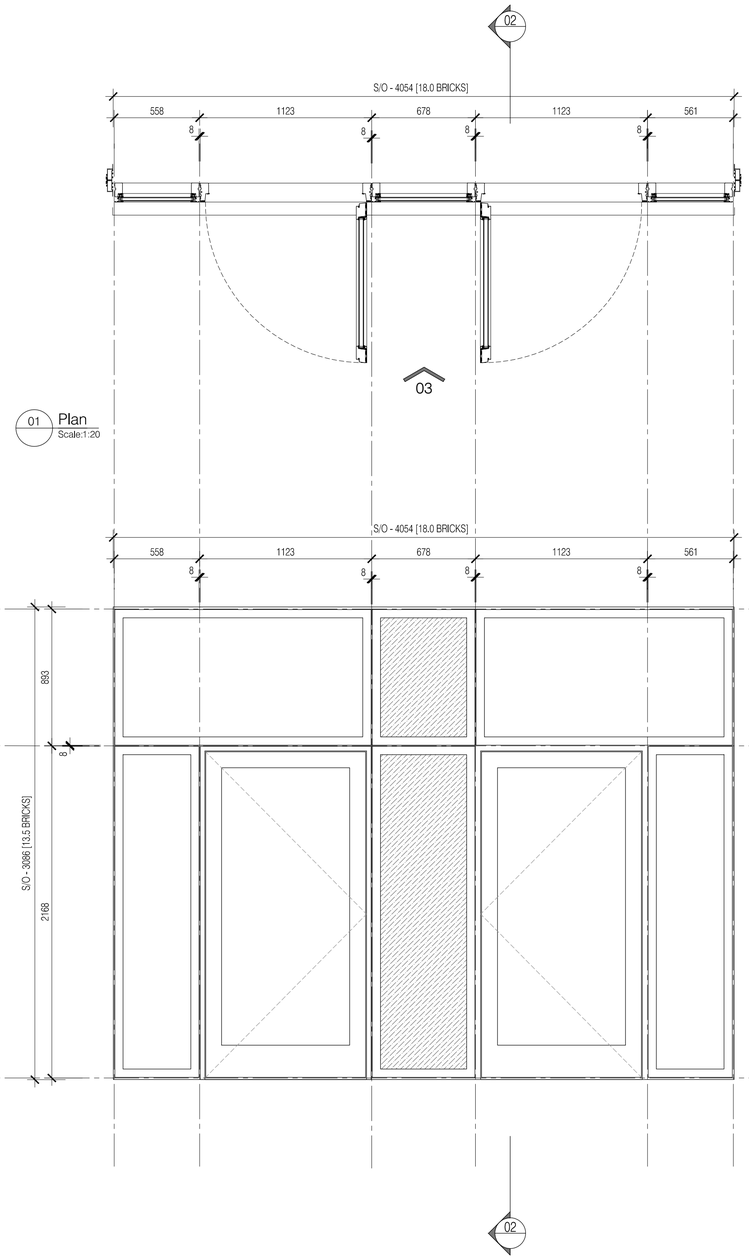

01 Plan
Scale:1:20

02 Section
Scale:1:20

03 Elevation
Scale:1:20

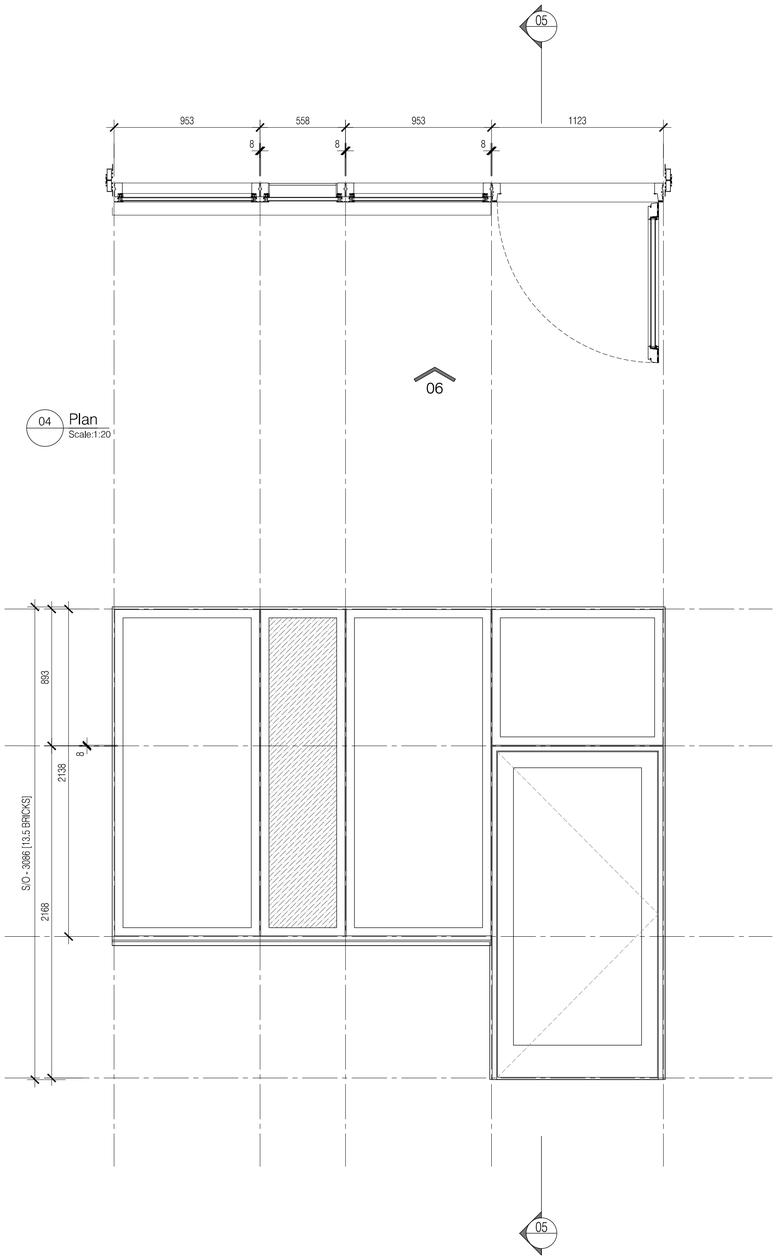

04 Plan
Scale:1:20

05 Section
Scale:1:20

06 Elevation
Scale:1:20

NOTES: Do not scale this drawing. All dimensions to be checked on site prior to commencement or manufacture.

NB: This dwg remains the subject of checking and finalisation pending information from Velfac required to complete

ISSUED FOR CONSTRUCTION

Rev	Date	By	Chk	Comment
01	11.10.10	RKC	CJ	Apollo Issue - Final Coordination by Apollo

BRINGING IDEAS TO LIFE

FRANKHAM

Frankham Consultancy Group Limited
21 Perrymount Road
Haywards Heath RH16 3TP
t 01444 444900 f 01444 455642
enquire@frankham.com
www.frankham.com

Client
APOLLO EDUCATION

Project Title
Woodside
Inclusive Learning Campus

Drawing Title
Block Z
Curtain Walling Schedule
Types G & H

Drawn by:	Scale:	Date:
RKC	1:20@A1	26.02.10
Designed by:	Checked by:	Approved by:
FCG	CJ	AC

File Ref.: I:\2009\22586-WOODSIDE\BLOCK Z\ARCH\dtl_4MI_SCHEDULES\22586-CAM.DWG - REV01-14AD01X82 14:04:23:16:18:32

Drawing No.	Rev.
222586-AZ-606	01