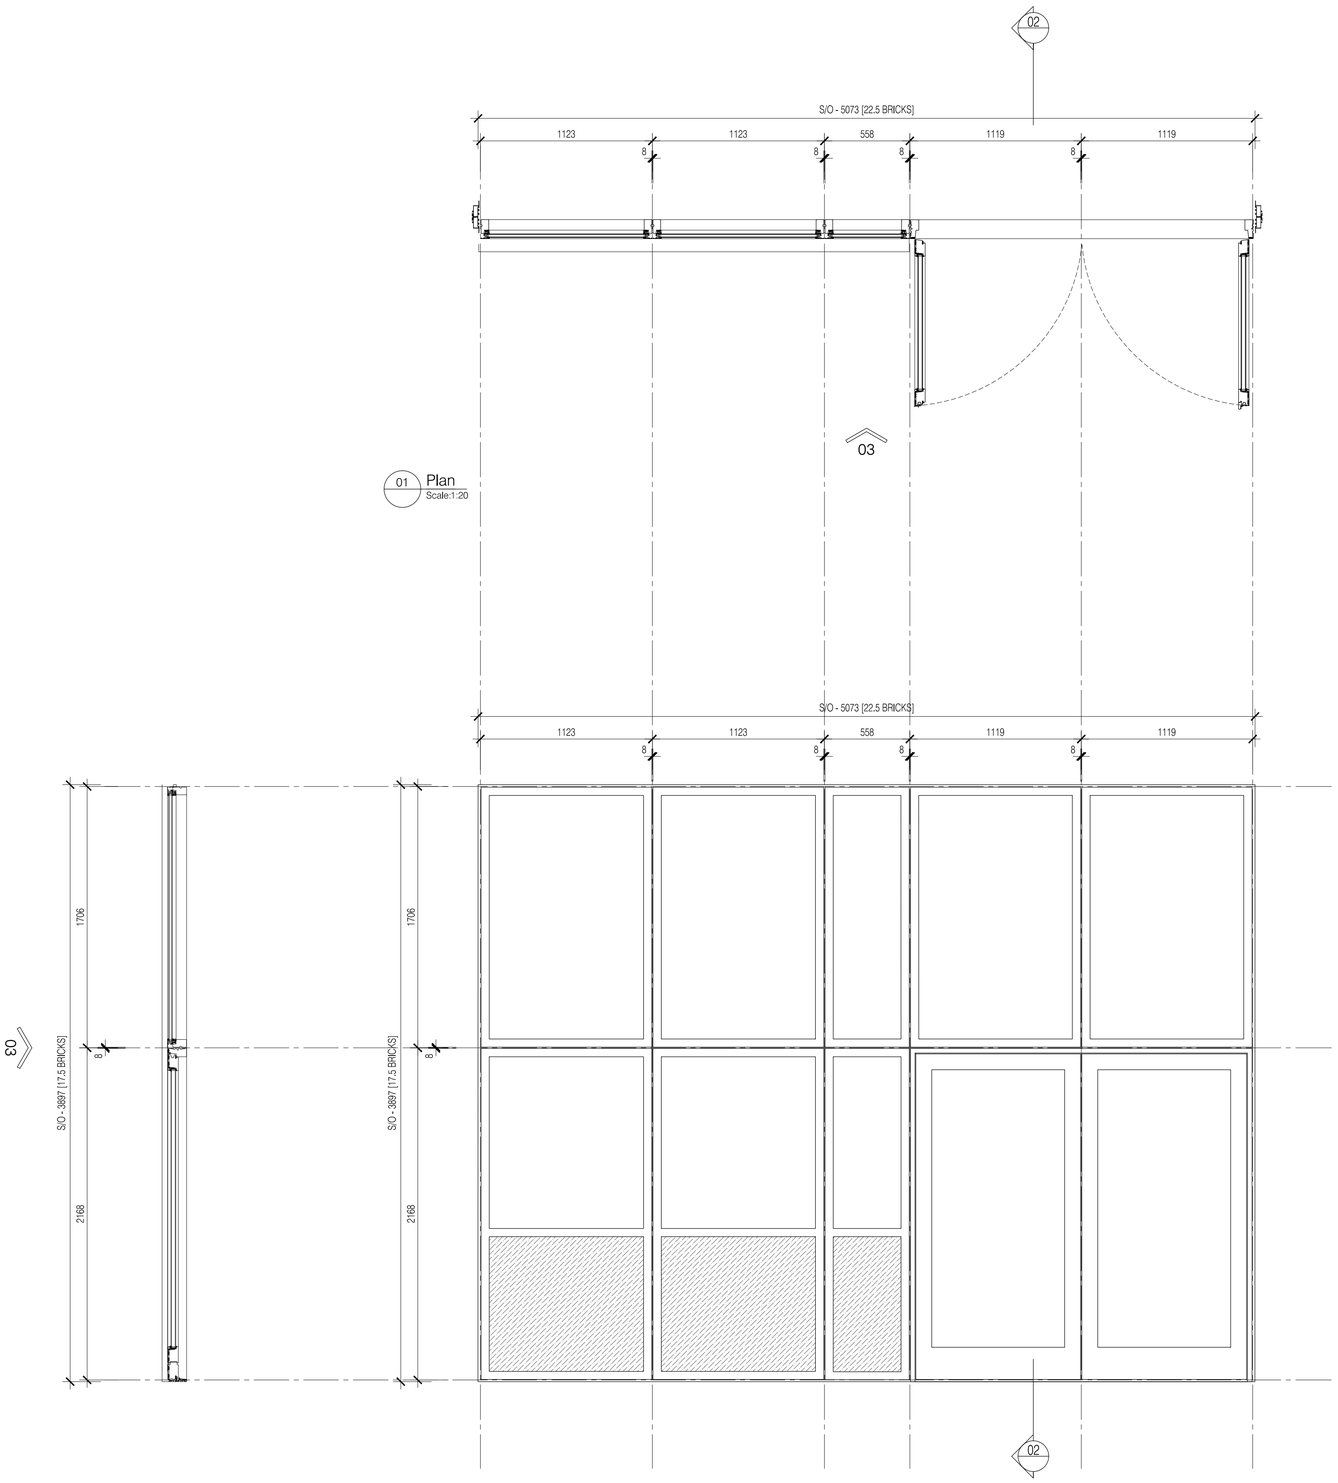

01 Plan
Scale:1:20

02 Section
Scale:1:20

03 Elevation
Scale:1:20

NOTES: Do not scale this drawing. All dimensions to be checked on site prior to commencement or manufacture.

NB: This dwg remains the subject of checking and finalisation pending information from Velfac required to complete

ISSUED FOR CONSTRUCTION

Rev	Date	By	Chk	Comment
02	11.10.10	RKC	CJ	Apollo Issue - Final Coordination by Apollo
01	10.05.10	JAS	CJ	S.O. amended to suit revised Block D levels

BRINGING IDEAS TO LIFE

FRANKHAM

Frankham Consultancy Group Limited
21 Perrymount Road
Haywards Heath RH16 3TP
t 01444 444900 f 01444 456642
enquiries@frankham.com
www.frankham.com

Client
APOLLO EDUCATION

Project Title
Woodside
Inclusive Learning Campus

Drawing Title
Block Z
Curtain Walling Schedule
Type I

Drawn by:	Scale:	Date:
RKC	1:20@A1	26.02.10
Designed by:	Checked by:	Approved by:
FCG	CJ	AC

File Ref.: O:\2009\222586-WOODSIDE\BLOCK Z\ARCH\WIP_WIP_SCHEDULES\222586-AZ-607.DWG - REVIZTO 14/04/2010 16:18:38

Drawing No.	Rev.
222586-AZ-607	02