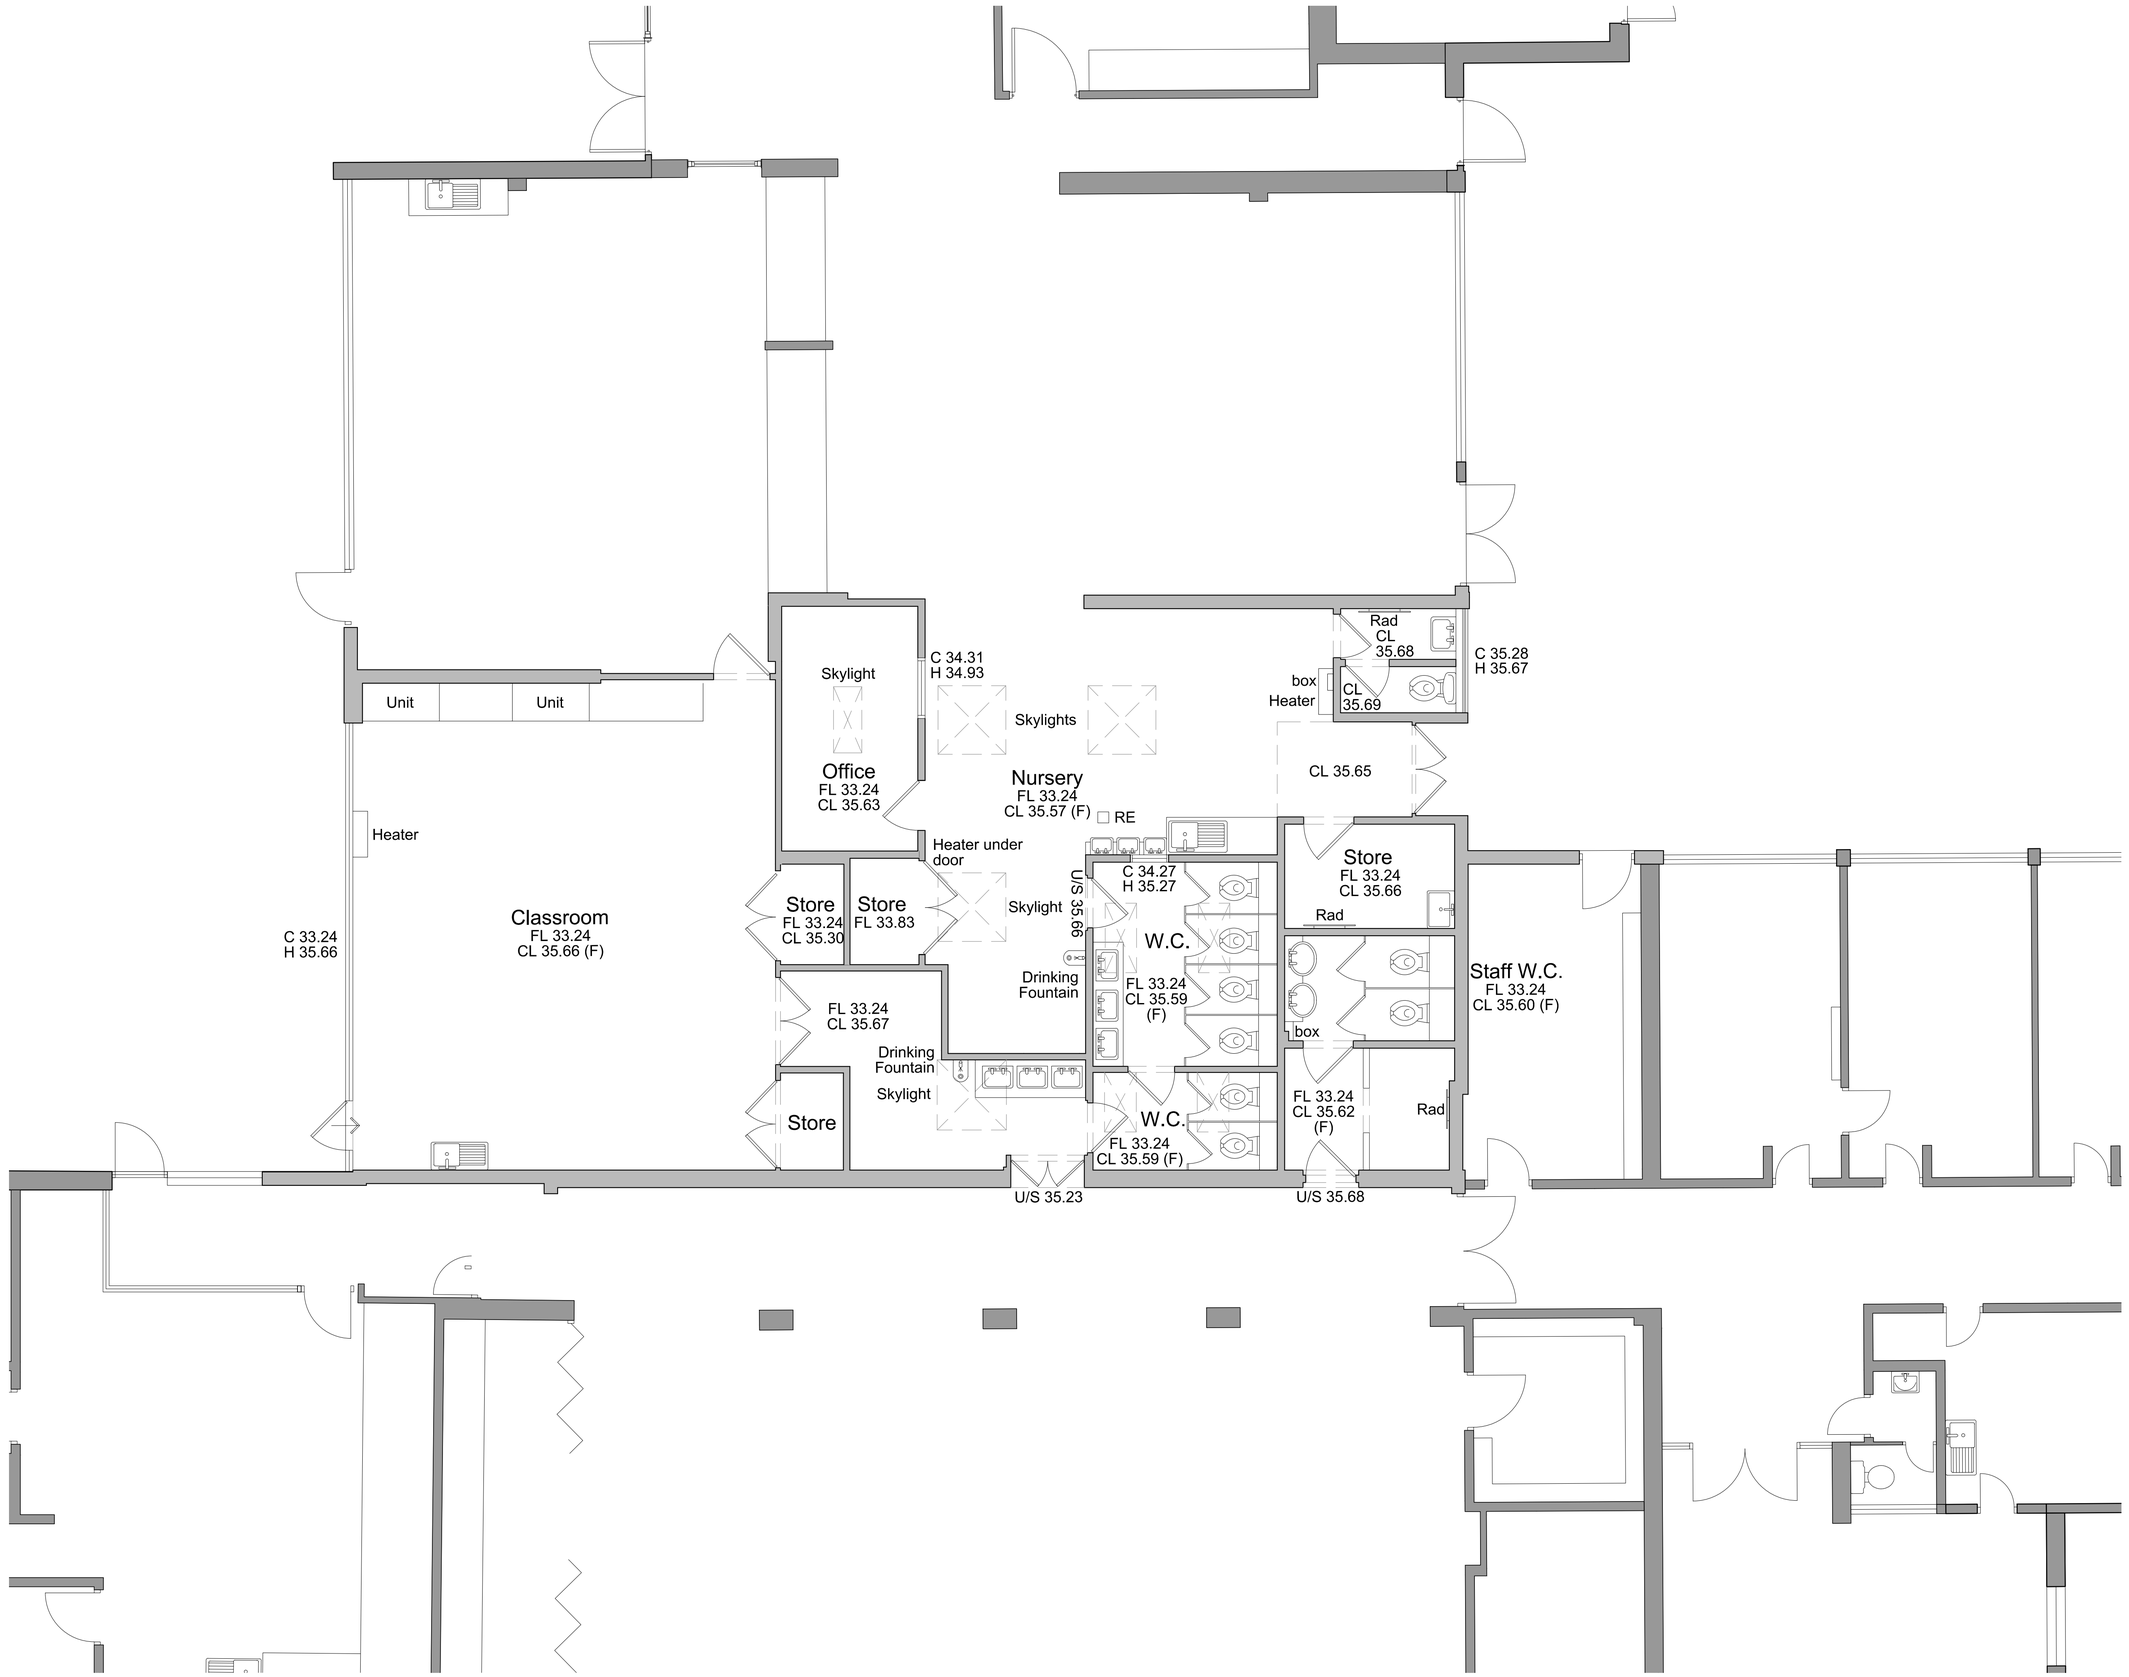

NOTES: Do not scale this drawing. All dimensions to be checked on site prior to commencement or manufacture.

NB: All information based on supplied third party survey information. All discrepancies to be reported to FCG immediately upon discovery.

ISSUED FOR CONSTRUCTION

Rev	Date	By	Chk	Comment
C1	30.07.12	RG	JAS	Issued for Building Reg's + Construction
A2	28.06.12	CH	JAS	Issued for Stage E Approval
A1	01.06.12	RG	JAS	Re-numbered. Issued for Stage D Approval

25 YEARS OF BRINGING IDEAS TO LIFE

FRANKHAM

Frankham Consultancy Group Limited
Frankham House Wootton Business Park
Besselsleigh Road Wootton Abingdon
Oxfordshire OX13 6FD
T **01865 322500** F **01865 327393**
E **enquire@frankham.com**
www.frankham.com

25 ANNIVERSARY 1982 - 2007

Client
Leadbitter
CONSTRUCTION

Project Title
Whitehall Junior & Infant School
Refurbishment, Extension and New Build
Cowley Road
London Borough of Hillingdon

Drawing Title
Existing Infant School
Ground Floor (Part) Plan
Existing Toilet Area Layout

Drawn by:	Scale:	Date:
RKC	1:50@A1	30.04.12
Designed by:	Checked by:	Approved by:
FCG	JAS	AC

File Ref.: X:\600000\611869 - HILLINGDON SCHOOLS - WHITEHALL REDESIGN\ARCH\100_199_LOCATION PLANS AND SA\611869-A-101.DWG + REVC1+1404181057 14:04:24 10:30:13

Drawing No.	Rev.
611869-A-101	C1