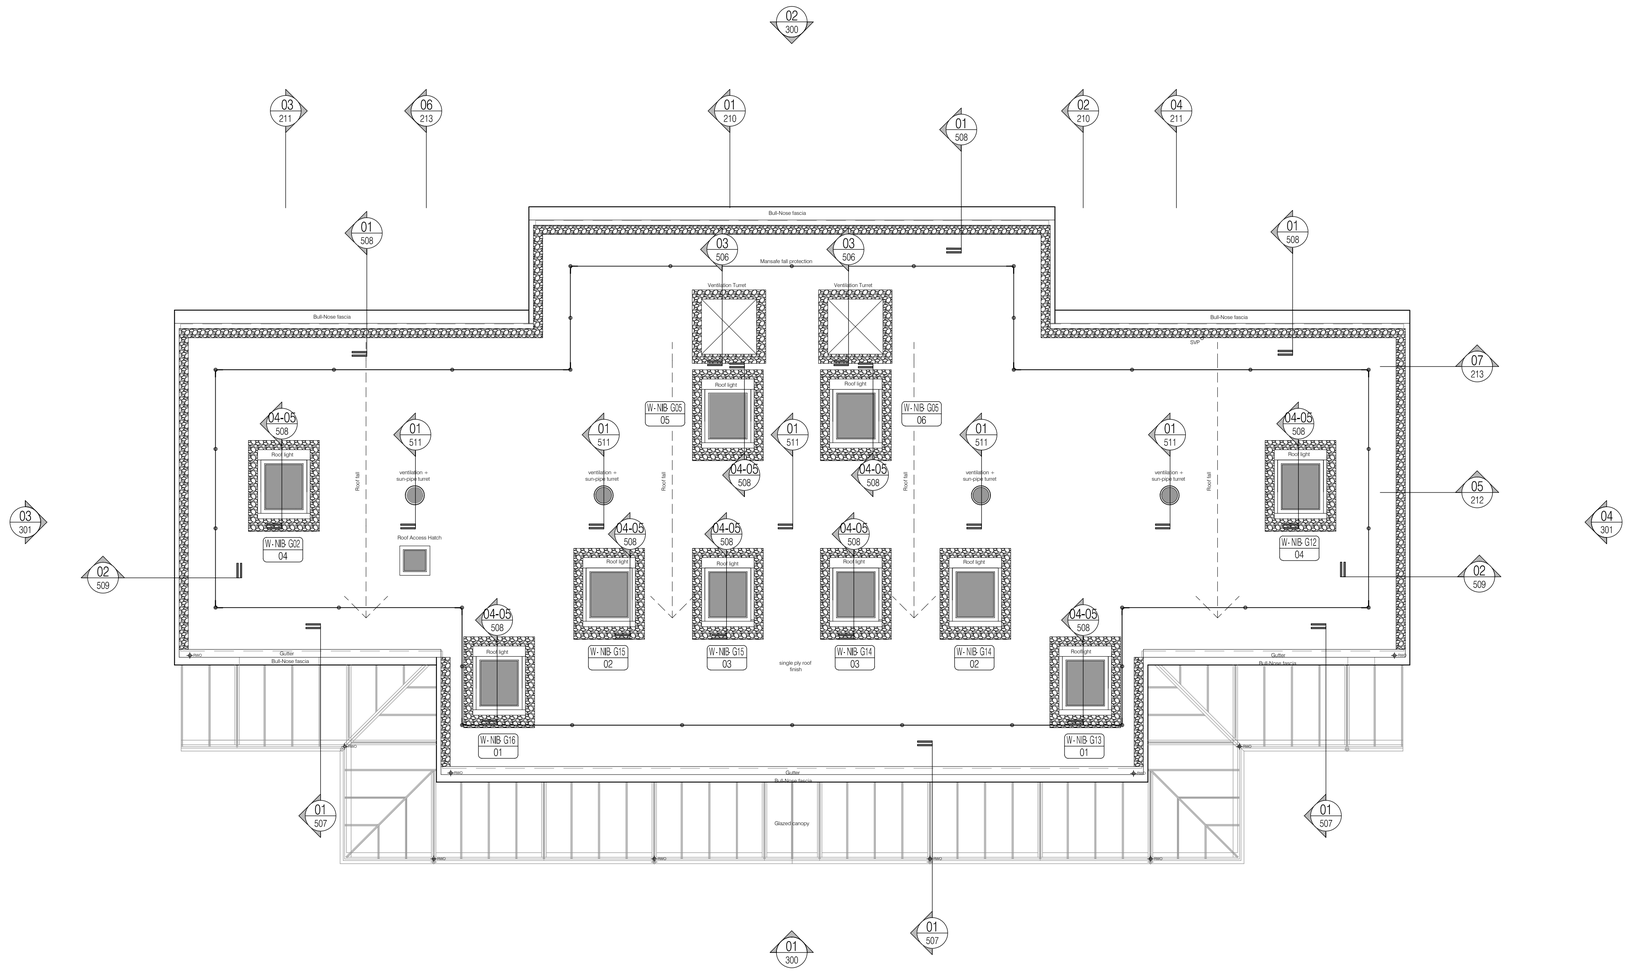

01 Roof Plan
Scale: 1:100

NOTES: Do not scale this drawing. All dimensions to be checked on site prior to commencement or manufacture.

ISSUED FOR CONSTRUCTION

Rev	Date	By	Chk	Comment
C2	30.05.13	DOD	JAS	Client VE Amendments
C1	01.03.13	ES	JAS	Issued for Construction
A4	09.10.12	RKC	JAS	Issued for Stage F approval
A3	01.08.12	SC	JS	Roof hatch added. Rooflights amended
A2	29.06.12	SC	JS	Roof Plan Developed for Stage E Issue
A1	01.06.12	RG	JS	Re-numbered. Issued for Stage D Approval

25 YEARS OF BRINGING IDEAS TO LIFE

FRANKHAM

Frankham Consultancy Group Limited
Frankham House Wootton Business Park
Besselsleigh Road Wootton Abingdon
Oxfordshire OX13 6FD
T **01865 322500** F **01865 327393**
E **enquire@frankham.com**
www.frankham.com

ANNIVERSARY 25 YEARS 1982 - 2007

Client
Leadbitter CONSTRUCTION

Project Title
Whitehall Junior & Infant School
Refurbishment, Extension and New Build
Cowley Road
London Borough of Hillingdon

Drawing Title
New Infant Block
Roof Plan

Drawn by:	Scale:	Date:
RKC	1:100@A1	25.04.12
Designed by:	Checked by:	Approved by:
FCG	JAS	AC

File Ref.: X:\0000\0611869 - HILLINGDON SCHOOLS - WHITEHALL REDESIGN\ARCH\100_199_LOCATION PLANS AND QA\611869-A-123.DWG - REVCD-14042012000

14:04:24 10:32:00

Drawing No. 611869-A-123 Rev. C2