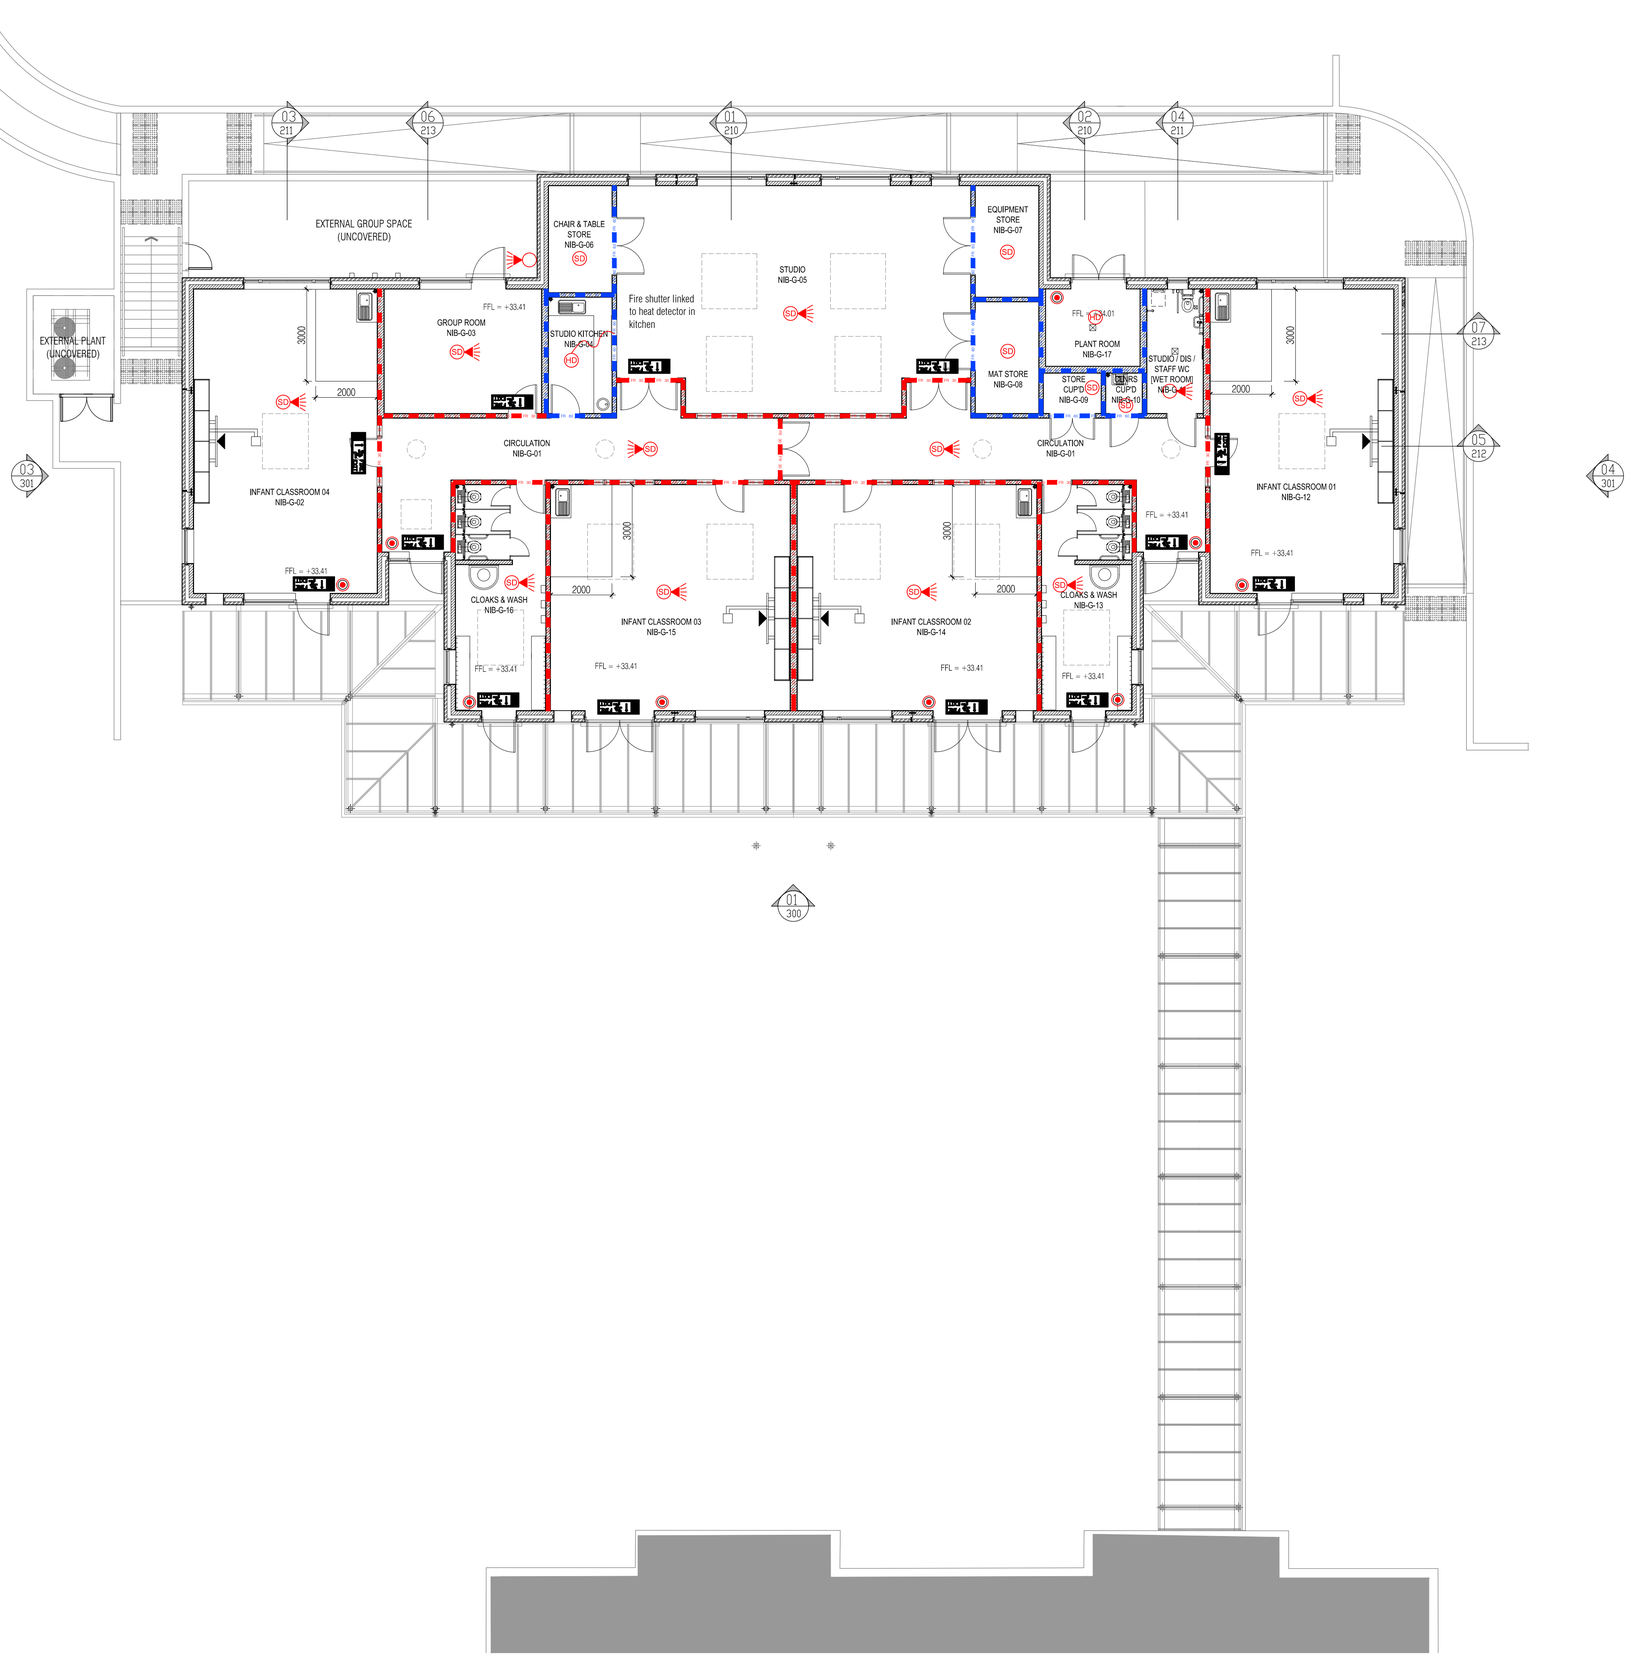

NOTES: Do not scale this drawing. All dimensions to be checked on site prior to commencement or manufacture.

NB: All information based on supplied third party survey information. All discrepancies to be reported to FCG immediately upon discovery.

Scale Bar

0 2 4 6 1:100
0 2 4 6 8 10 12 1:200

FIRE STRATEGY LEGEND:

- Denotes 60 minute fire rating partition
- Denotes 30 minute fire rating partition
- Denotes cavity barrier
- Denotes protected stair
- Denotes protected lobby / corridor
- Denotes inner room
- Denotes access room (to inner room)
- Denotes area of fire resisting construction over (soffit / ceiling / floor)
- Denotes 'Disabled Refuge' area
- Denotes travel distance to storey / final exit

FE	Denotes final exit
SE	Denotes storey exit
ECW	Denotes 'effective clear width'
	Denotes break glass call point
SD	Denotes smoke detector
SD	Denotes smoke detector with sounder & beacon
	Denotes sounder & beacon unit
HD	Denotes heat detector
	Denotes directional fire sign

ISSUED FOR CONSTRUCTION

Rev	Date	By	Chk	Comment
C2	13.08.13	JM	AGC	Canopy moved
A3	04.06.13	DOD	JAS	Updated as latest FO / LABC comments
-	13.05.13	DOD	JAS	Stripped back + Issued for Discussion Only
C1	01.03.13	ES	JAS	Issued for Construction
A2	09.10.12	SC	JAS	Issued for Stage F approval
A1	06.07.12	SC	JAS	Stage E Issue

25 YEARS OF BRINGING IDEAS TO LIFE

FRANKHAM

Frankham Consultancy Group Limited
Frankham House Wootton Business Park
Besselsleigh Road Wootton Abingdon
Oxfordshire OX13 6FD
T 01865 322500 F 01865 327393
E enquire@frankham.com
www.frankham.com

25 ANNIVERSARY 1982 - 2007

Client: Leadbitter CONSTRUCTION

Project Title
Whitehall Junior & Infant School
Refurbishment, Extension and New Build
Cowley Road
London Borough of Hillingdon

Drawing Title
New Infants Block
Proposed Ground Floor
Fire Strategy Plan

Drawn by:	Scale:	Date:
RKC	1:100@A1	31.05.12
Designed by:	Checked by:	Approved by:
FCG	JAS	AC

File Ref: T:\000\0N1\1\BS - HILLINGDON SCHOOLS - WHITEHALL RED\BIM\ARCH\100_150_LOCATION PLANS AND GA\611869-A-171.DWG - REV=C2=14:04:10:38:56

Drawing No.	Rev.
611869-A-171	C2