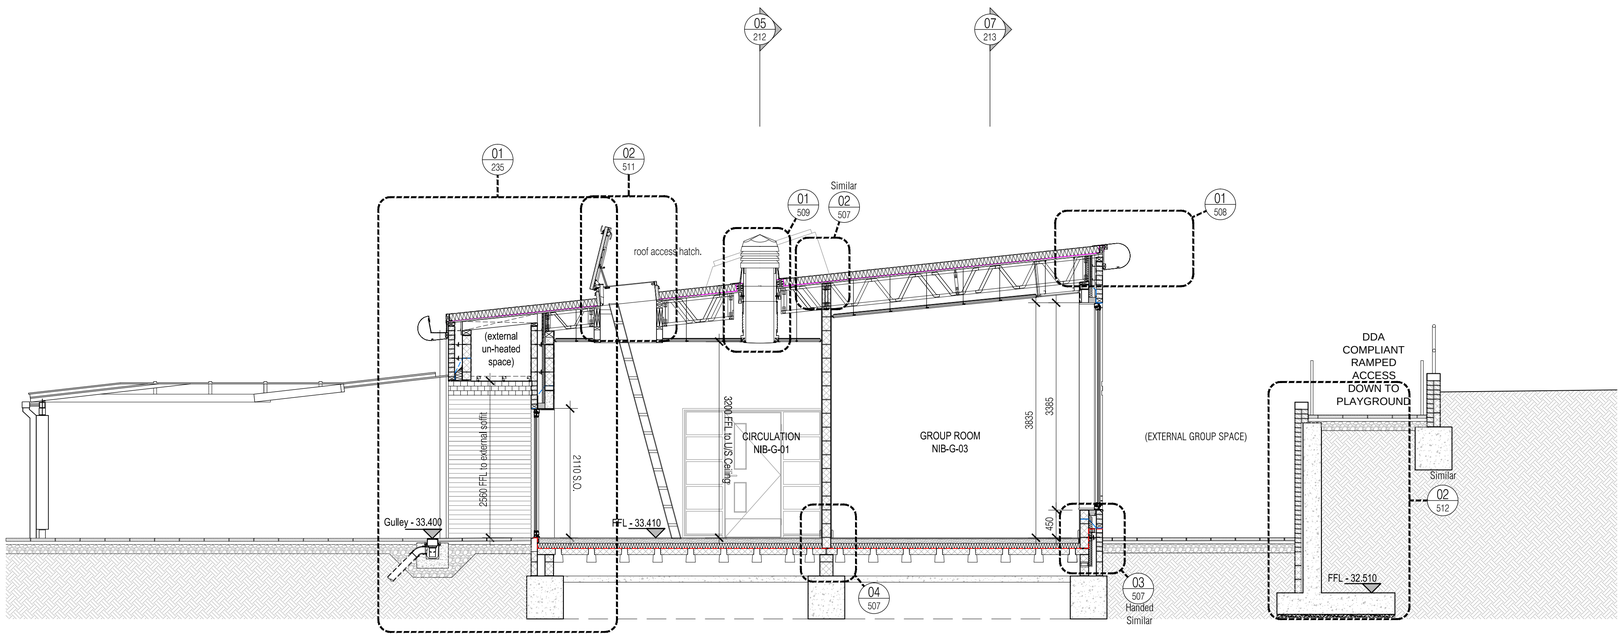

07 Section 6 - Looking North
Scale: 1:50

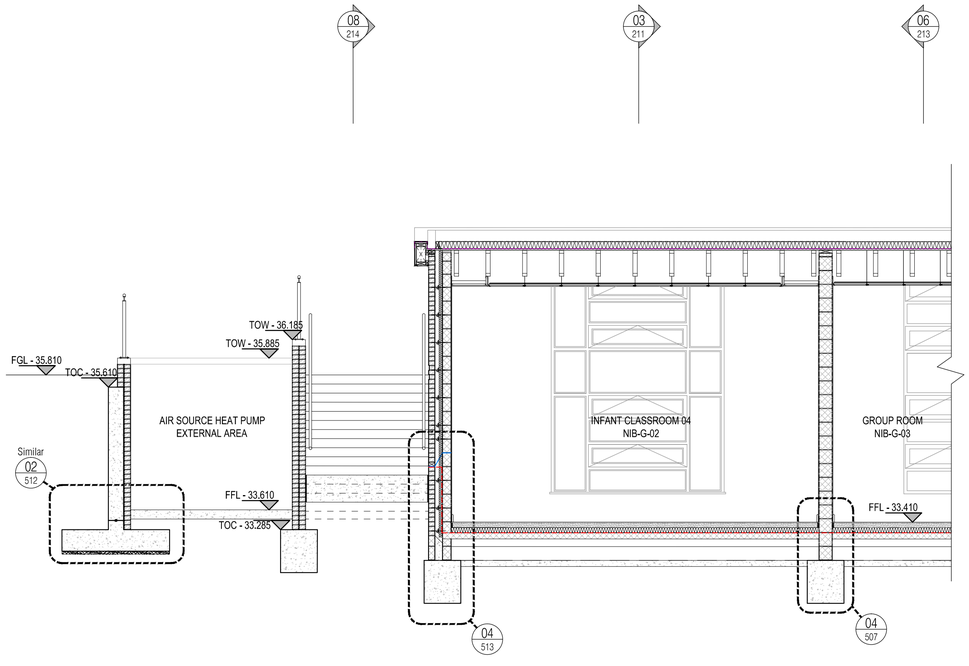

08 Section 7 (A) - Looking West
Scale: 1:50

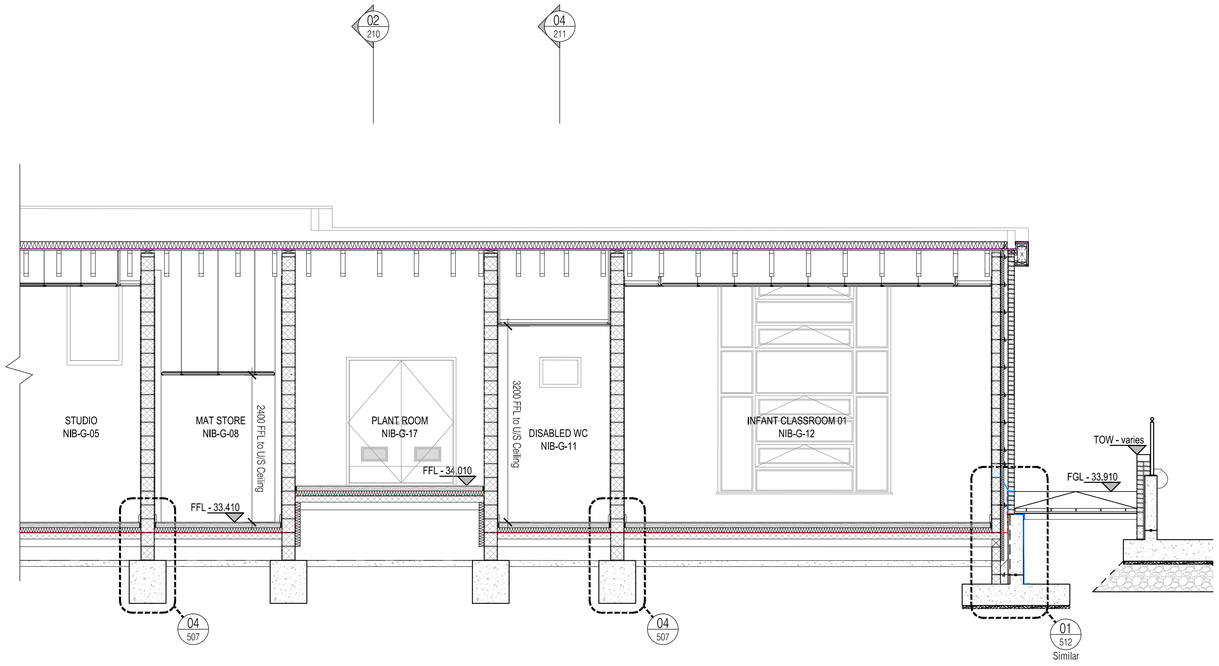

09 Section 7 (B) - Looking West
Scale: 1:50

NOTES: Do not scale this drawing. All dimensions to be checked on site prior to commencement or manufacture.

ISSUED FOR CONSTRUCTION

Rev	Date	By	Chk	Comment
C2	30.05.13	DOD	JAS	Client VE and General Details Added
C1	28.02.13	ES	JAS	Sections Updated - Issued for Construction
A2	09.10.12	SC	JAS	General Detail Added. Stage F Issue
A1	01.08.12	SC	JAS	First Formal Issue. Stage E Issue

25 YEARS OF BRINGING IDEAS TO LIFE

FRANKHAM

Frankham Consultancy Group Limited
Frankham House Wootton Business Park
Besselsleigh Road Wootton Abingdon
Oxfordshire OX13 6FD
T 01865 322500 F 01865 327393
E enquire@frankham.com
www.frankham.com

25 YEARS ANNIVERSARY 1982 - 2007

Client
Leadbitter CONSTRUCTION

Project Title
Whitehall Junior & Infant School
Refurbishment, Extension and New Build
Cowley Road
London Borough of Hillingdon

Drawing Title
New Infant Block
Proposed Sections
Sheet 4 of 5

Drawn by:	Scale:	Date:
RKC	1:50@A1	01.08.12
Designed by:	Checked by:	Approved by:
FCG	JAS	AC

File Ref...X:\000000\611869 - HILLINGDON SCHOOLS - WHITEHALL REDESIGN\ARCH\200_206_SECTIONS\611869-A-213.DWG - - REVC2-140424104011 14:04:24:10.40.14

Drawing No.	Rev.
611869-A-213	C2