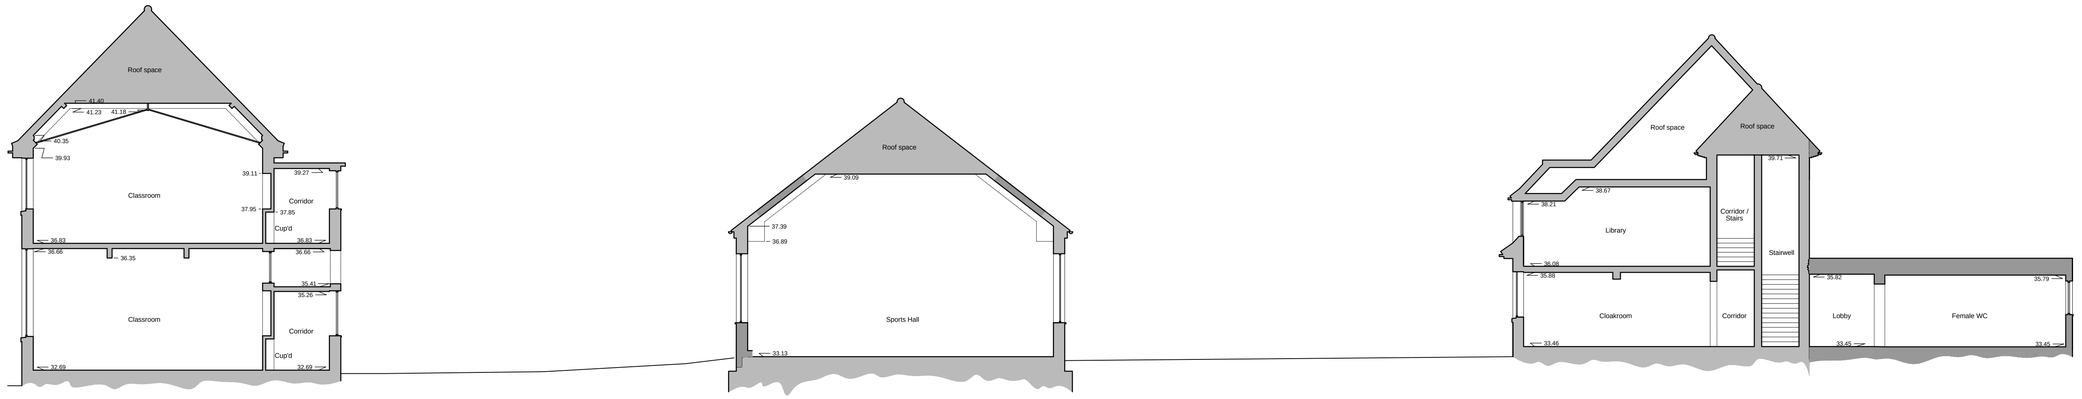

Section B-B

Datum 30.00m AOD

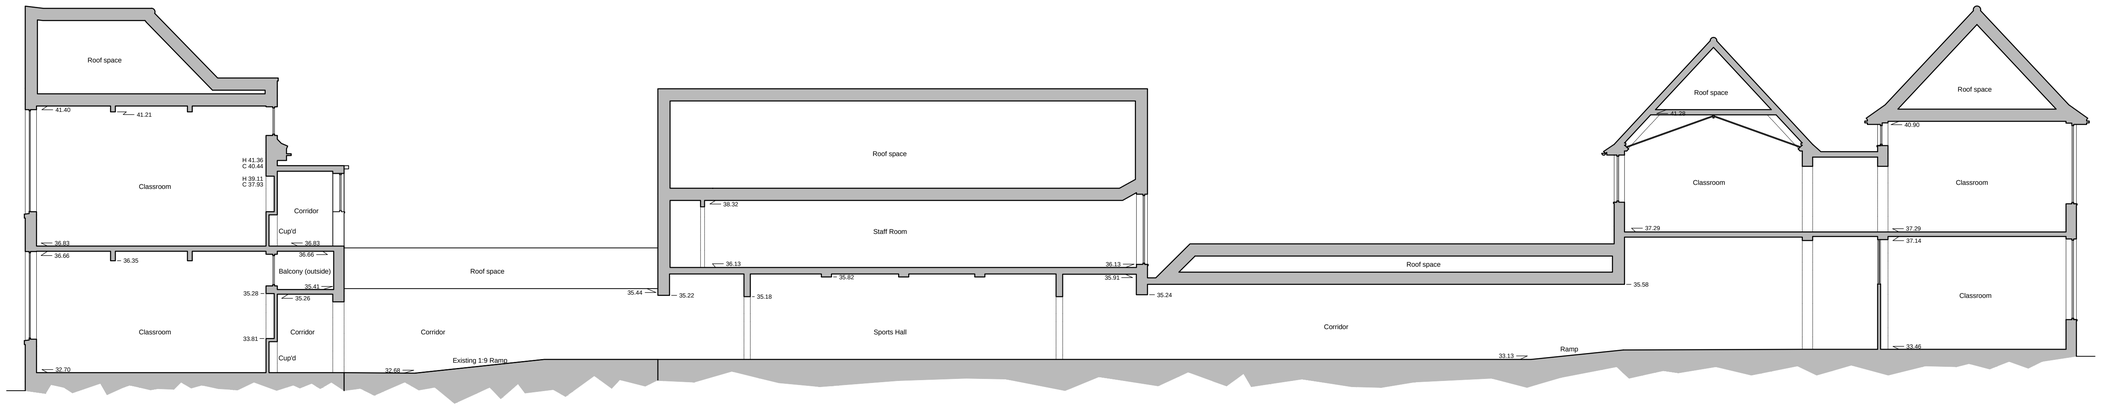

Section C-C

Datum 30.00m AOD

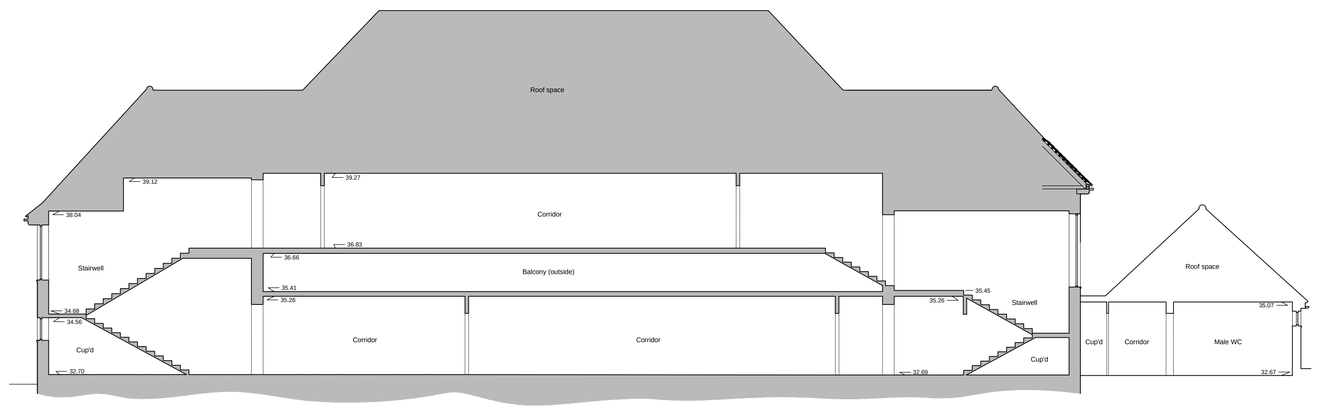

Section D-D

Datum 30.00m AOD

NOTES: Do not scale this drawing. All dimensions to be checked on site prior to commencement or manufacture.

NB: All information based on supplied third party survey information. All discrepancies to be reported to FCG immediately upon discovery.

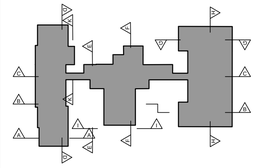

Scale Bar

0 2 4 6 1:100

0 2 4 6 8 10 12 1:200

ISSUED FOR CONSTRUCTION

Rev	Date	By	Chk	Comment
C1	07.03.13	ES	JAS	Issued for Construction
A2	09.10.12	RKC	JAS	Issued for Stage F approval.
A1	01.06.12	RC	JAS	Re-numbered. Issued for Stage D Approval

25 YEARS OF BRINGING IDEAS TO LIFE

FRANKHAM

Frankham Consultancy Group Limited

Frankham House Wootton Business Park
Besselsleigh Road Wootton Abingdon
Oxfordshire OX13 6FD

T **01865 322500** F **01865 327393**

E **enquire@frankham.com**

www.frankham.com

25 ANNIVERSARY 1982 - 2007

Client

Leadbitter CONSTRUCTION

Project Title

Whitehall Junior & Infant School
Refurbishment, Extension and New Build
Cowley Road
London Borough of Hillingdon

Drawing Title

Junior School
Existing GA Sections
(Sheet 1 of 2)

Drawn by:	Scale:	Date:
RKC	1:100@A1	15.05.12
Designed by: FCG	Checked by: JAS	Approved by: AC

File Ref.: X:\000\0261\1800 - HILLINGDON SCHOOLS - WHITEHALL REDESIGN\ARCH\220_DWL_SECTION30 14.04.24 10.40.31

Drawing No.	Rev.
611869-A-220	C1