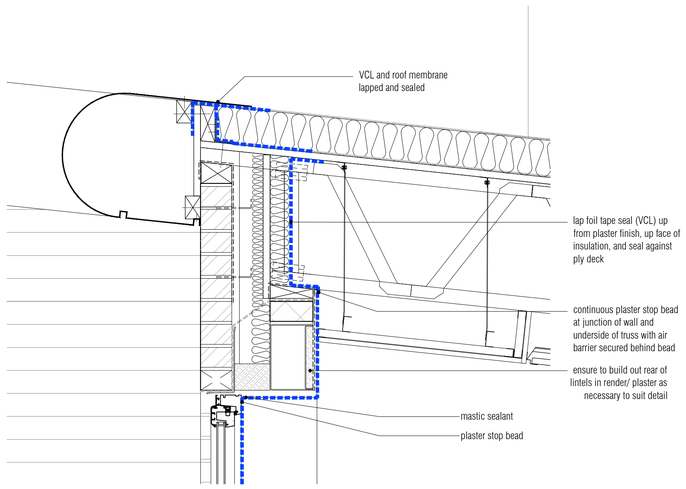

01 Typical Eaves Detail
Scale: 1:10

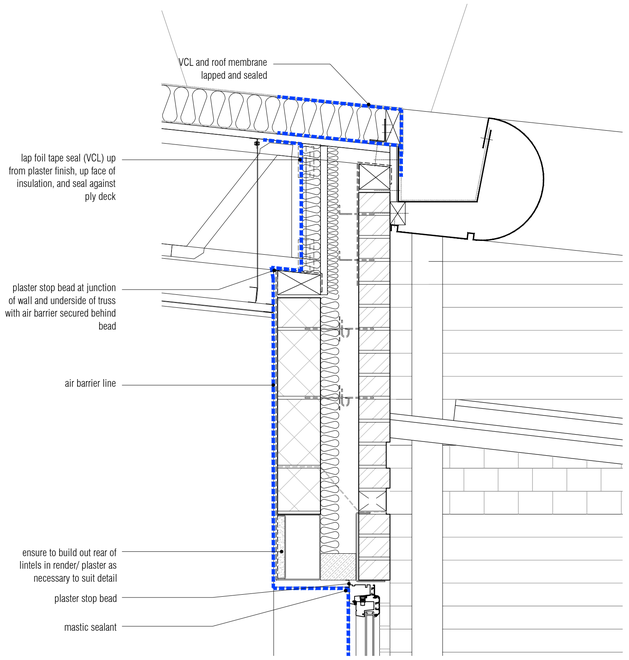

02 Typical Eaves Detail
Scale: 1:10

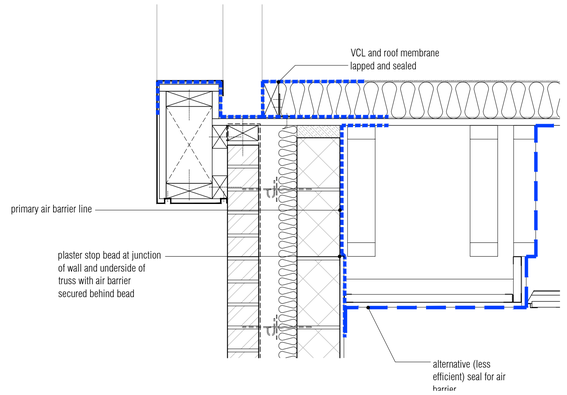

03 Typical Eaves Detail
Scale: 1:10

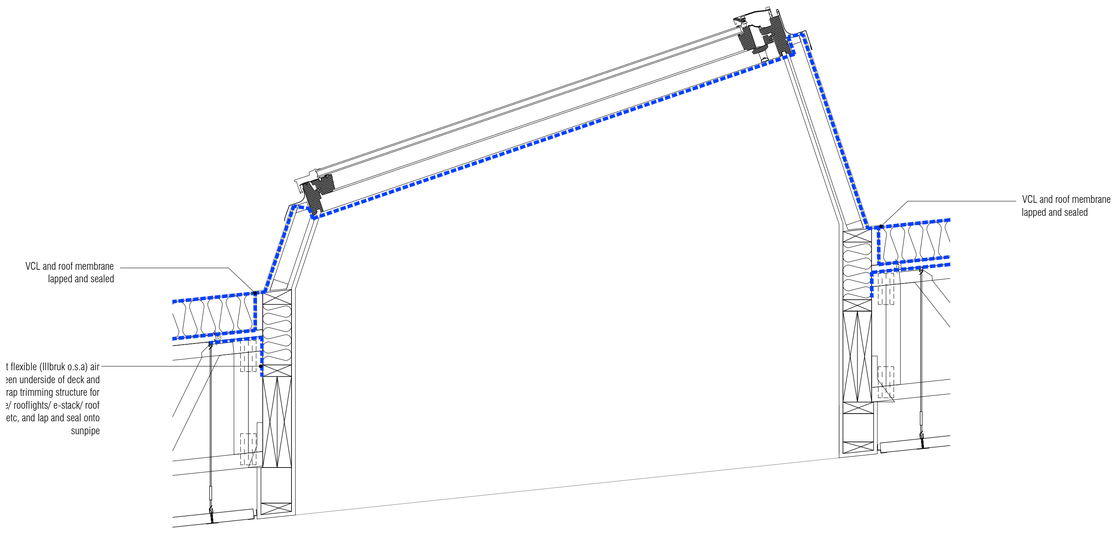

04 Typical Rooflight Detail
Scale: 1:10

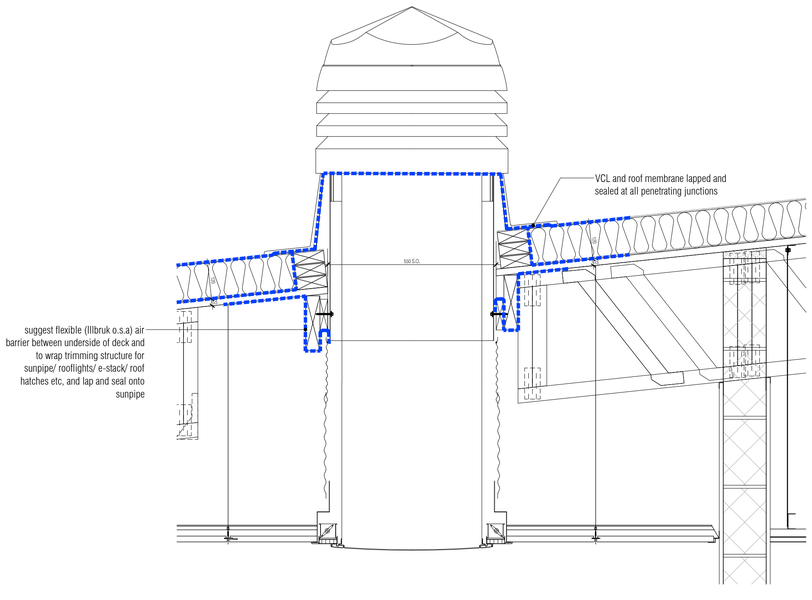

05 Typical Sun Pipe Detail
Scale: 1:10

NOTES: Do not scale this drawing. All dimensions to be checked on site prior to commencement or manufacture.

ISSUED FOR CONSTRUCTION

Rev	Date	By	Chk	Comment
C1	31.05.13	DOD	JAS	First Formal Issue - for Construction

25 YEARS OF BRINGING IDEAS TO LIFE

FRANKHAM

Frankham Consultancy Group Limited
Frankham House Wootton Business Park
Besselsleigh Road Wootton Abingdon
Oxfordshire OX13 6FD
T **01865 322500** F **01865 327393**
E **enquire@frankham.com**
www.frankham.com

ANNIVERSARY 25 YEARS 1982 - 2007

Client
Leadbitter CONSTRUCTION

Project Title
Whitehall Junior & Infant School
Refurbishment, Extension and New Build
Cowley Road
London Borough of Hillingdon

Drawing Title
Typical Air Barrier Line
Details - Sheet 1 of 2

Drawn by:	Scale:	Date:
RKC	1:10@A1	31.05.13
Designed by:	Checked by:	Approved by:
FCG	JAS	AC

File Ref. ..\611869-A-520.DWG - REVIT:\\NEW\611869-X-100000611869-HILLINGDON SCHOOLS - WHITEHALL REDESIGN\ARCH\100_SIM_DETAILS_BUILDING3D_14-04-24-10-50-48

Drawing No.	Rev.
611869-A-520	C1