


Assembly Elevation Type A

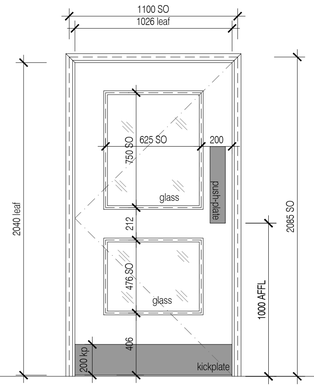


Assembly Elevation Type B




Assembly Elevation Type C

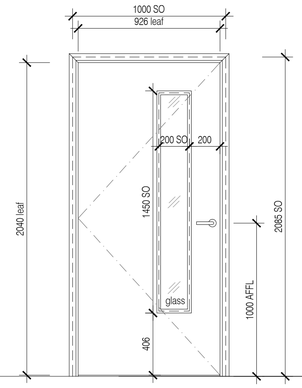


Assembly Elevation Type E

Assembly Elevation Type U

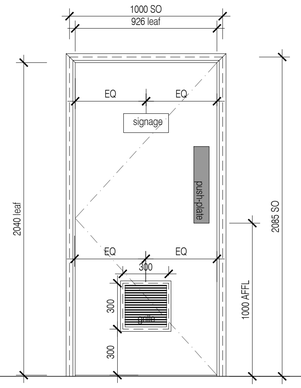C4

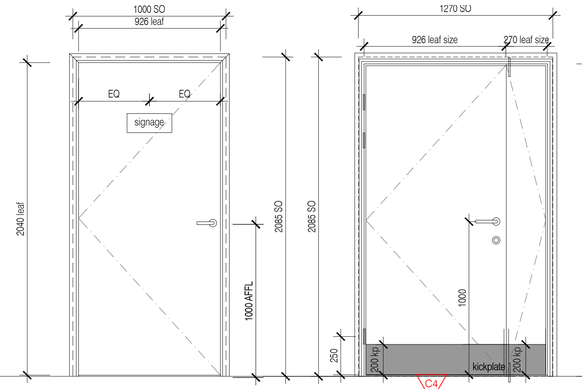


Assembly Elevation Type F




Assembly Elevation Type G

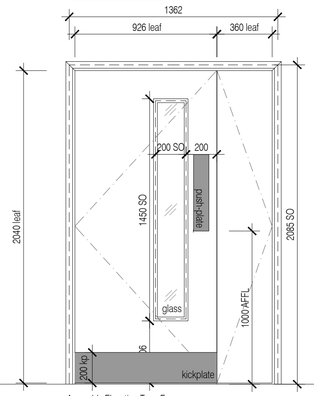


Assembly Elevation Type H

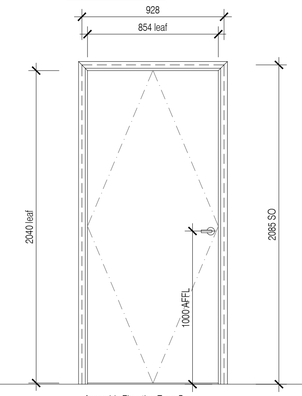


Assembly Elevation type I

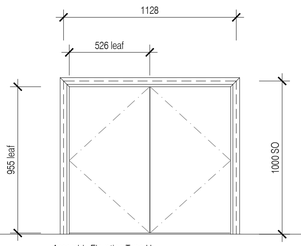


Assembly Elevation Type J

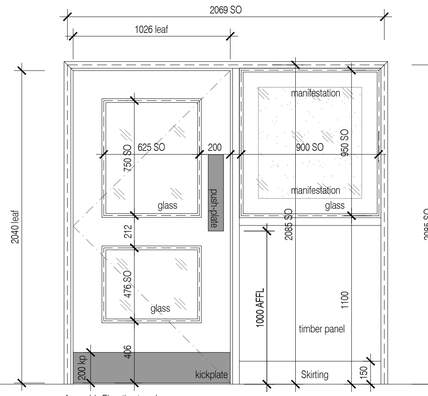


Assembly Elevation Type K

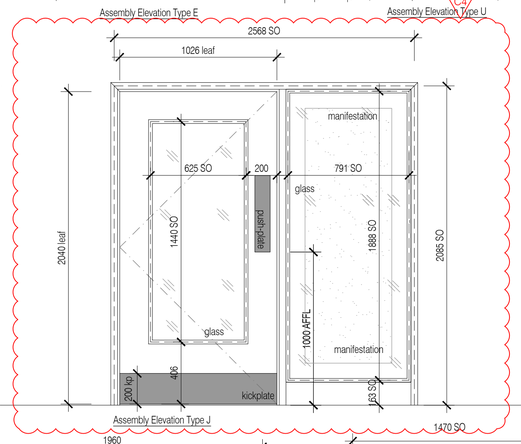


Assembly Elevation Type L

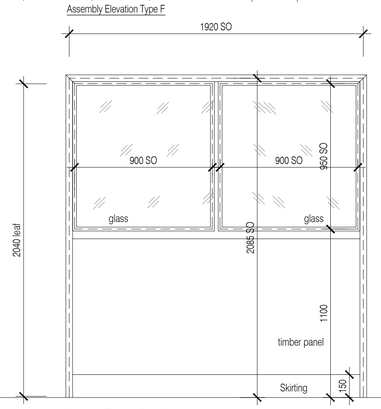


Assembly Elevation Type M

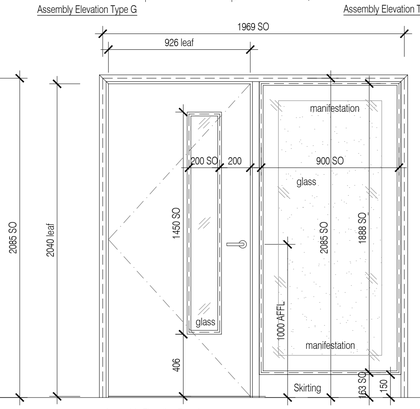


Assembly Elevation Type P

Assembly Elevation Type V

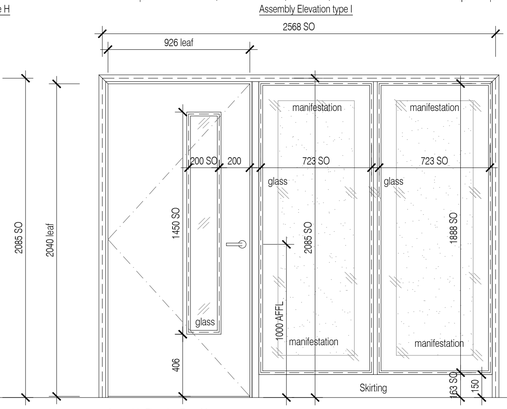


Assembly Elevation Type N

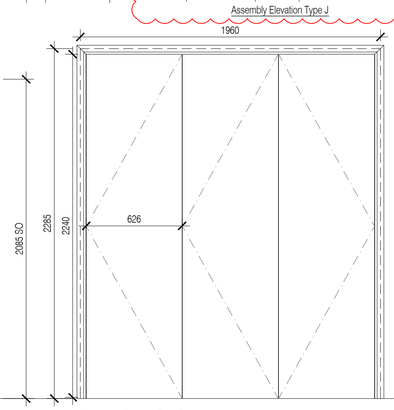


Assembly Elevation Type O

NOTES: Do not scale this drawing. All dimensions to be checked on site prior to commencement or manufacture.

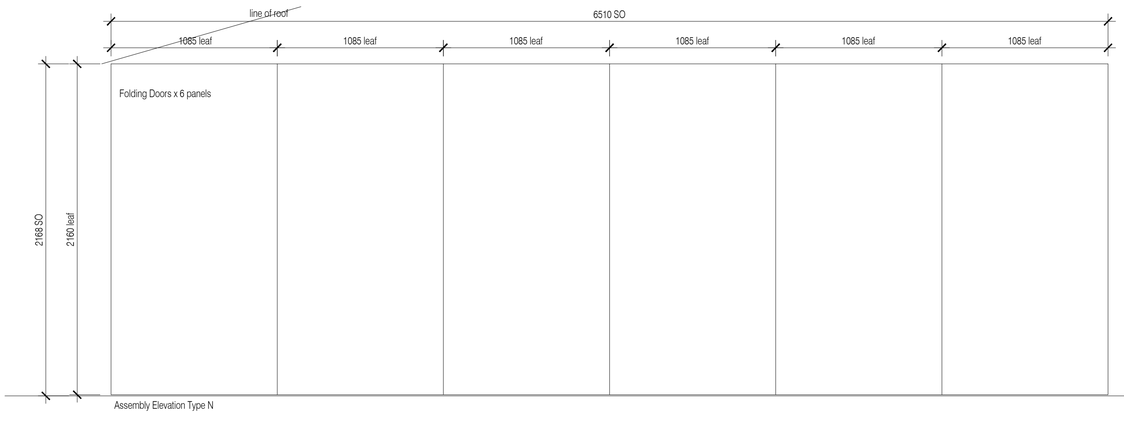Key Plan
(nts)



ISSUED FOR CONSTRUCTION
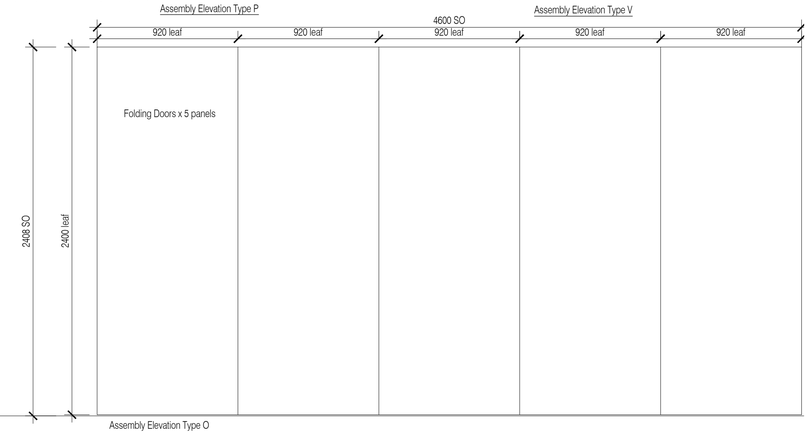
| Rev | Date | By | Chk | Comment |
|---|---|---|---|---|
| C4 | 14.04.14 | CH | AC | Type J adjusted |
| C3 | 06.12.2013 | CH | AC | Type G revised |
| C2 | 28.08.13 | CH | AC | Door Added |
| C1 | 03.07.13 | RKC | JAS | Issued for CONSTRUCTION |

BRINGING IDEAS TO LIFE

FRANKHAM


Frankham Consultancy Group Limited
21 Perrymount Road
Haywards Heath RH16 3TP
t 01444 444900 f 01444 456642
enquire@frankham.com
www.frankham.com

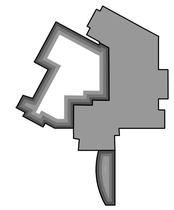
Client

Ealing
www.ealing.gov.uk

Project Title

Dominion Arts Centre
Southall
London

Drawing Title

Door & Screen Elevations

| Drawn by: | Scale: | Date: |
|---|---|---|
| RKC | 1:20@A1 | 15.03.13 |
| Designed by: | Checked by: | Approved by: |
| FCG | CH | AC |

File Ref.: X:\2009\224970 - EALING - DOMINION ARTS CENTRE\ARCH\2D_0IN_ELEVATIONS\224970-A-350.DWG - 2009/11/4/CH8 20:06:11/13/2:48

Drawing No. 224970-A-350 | Rev. C4