All Disabled and Ambulant Disabled facilities to comply with Approved Document Part M - 'Access to and use of buildings', Disability Discrimination Act 1995 and BS8300 as required

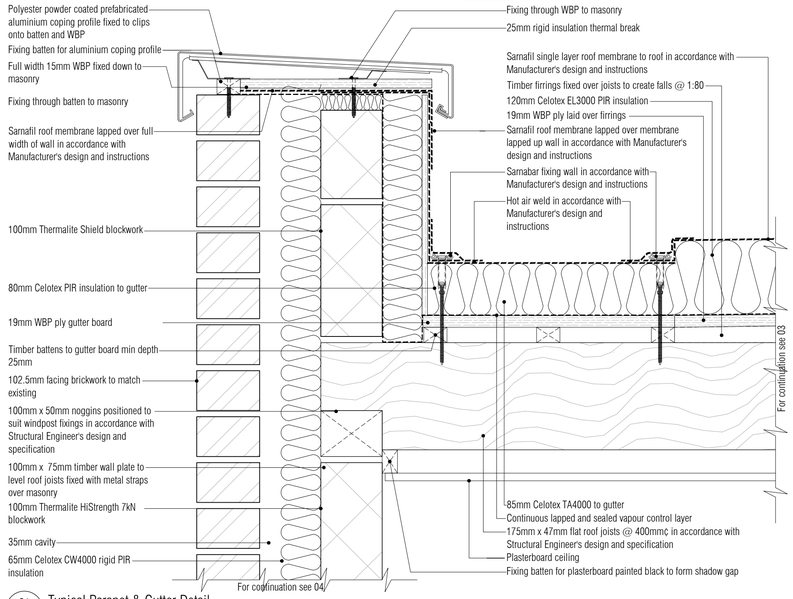

01 Typical Parapet & Gutter Detail
Scale: 1:5

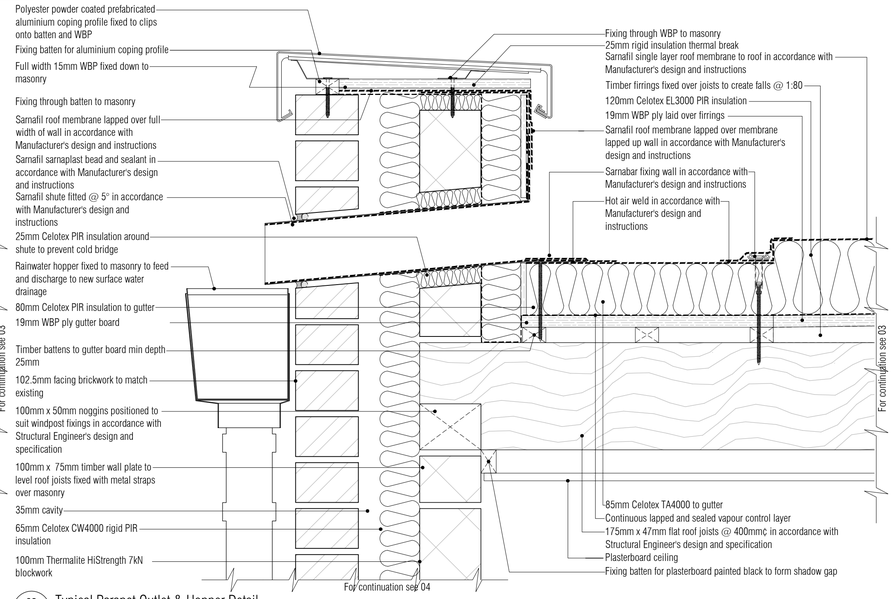

02 Typical Parapet Outlet & Hopper Detail
Scale: 1:5

All drainage in accordance with Civil Engineer's design and specification

NB: All levels are approximate and are subject to further site investigation prior to construction. All discrepancies to be reported to FCG immediately

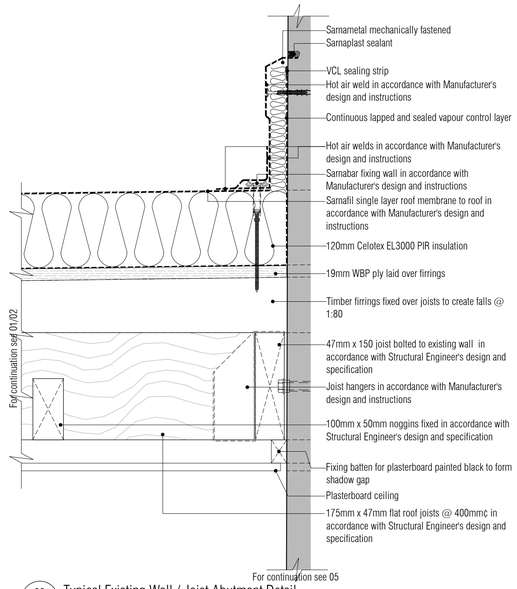

03 Typical Existing Wall / Joist Abutment Detail
Scale: 1:5

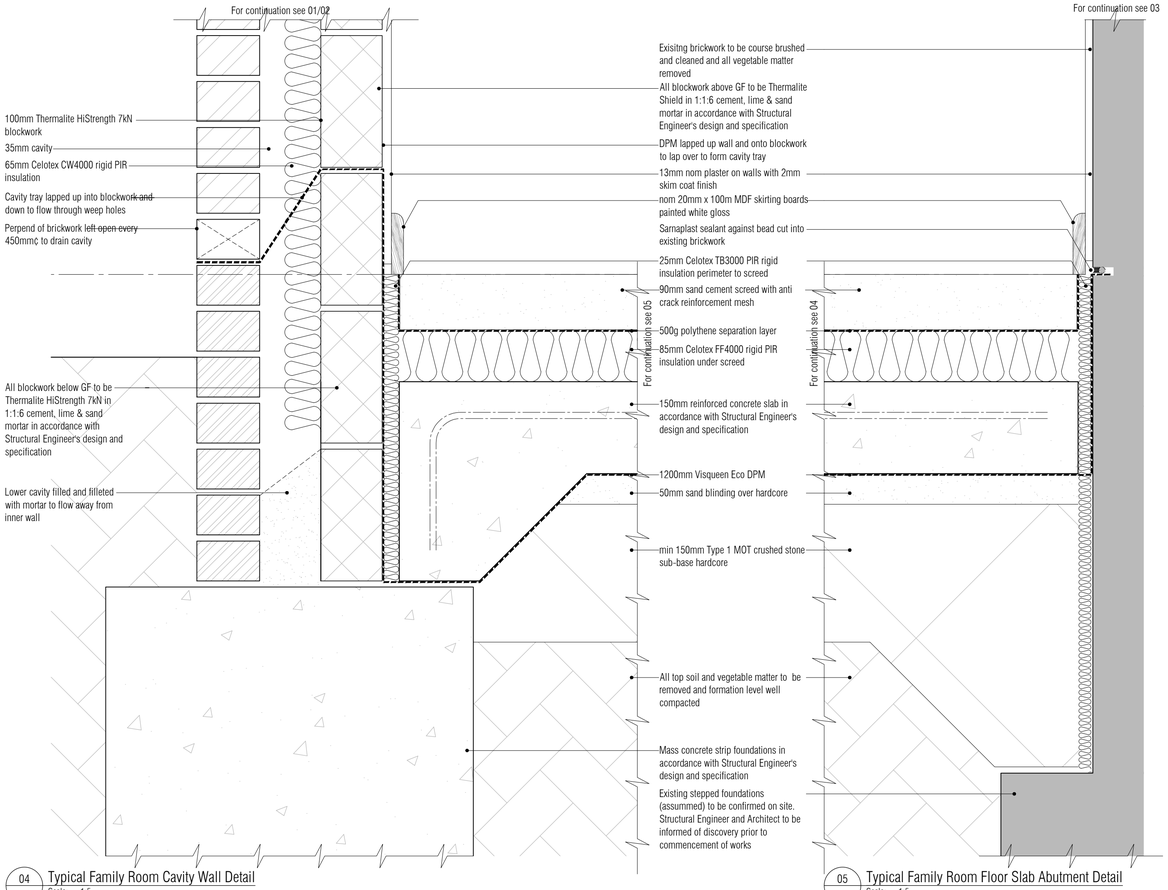

04 Typical Family Room Cavity Wall Detail
Scale: 1:5

05 Typical Family Room Floor Slab Abutment Detail
Scale: 1:5

NB: All information based on supplied third party survey information.
All discrepancies to be reported to FCG immediately upon discovery.

NOTES: Do not scale this drawing. All dimensions to be checked on site prior to commencement or manufacture.

Key Plan (nts)

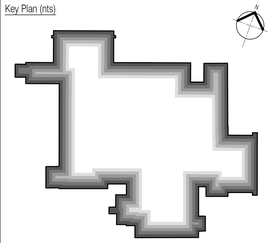

ISSUED FOR CONSTRUCTION

All details referenced in call outs supercede general arrangement or larger depictions.

Rev	Date	By	Chk	Comment
C1	29.03.12	RKC	JAS	Issued for CONSTRUCTION

BRINGING IDEAS TO LIFE

FRANKHAM

Frankham Consultancy Group Limited
21 Perrymount Road
Haywards Heath RH16 3TP
t 01444 444900 f 01444 455642
enquire@frankham.com
www.frankham.com

Client
Mansell
Contract N°: MC0269

Project Title
Eastbourne & Worthing
Crematoria
Refurbishments and Alterations

Drawing Title
EASTBOURNE Borough Council
Eastbourne Crematorium
Details

Drawn by:	Scale:	Date:
RKC	1:5@A1	14.02.12
Designed by:	Checked by:	Approved by:
FCG	JAS	AC

File Ref.: K:\FRANKHAM\2-JOBS\521260-CREMATORIA\ARCH\400-499-DETAIL-SCHEMATICS\521260-A-421-E.DWG - 20061112192101
20:06:11:12:19:32

Drawing No. 521260-A-421-E
Rev. C1