NB: All levels are approximate and are subject to further site investigation prior to construction. All discrepancies to be reported to FCG immediately

NB: All information based on supplied third party survey information. All discrepancies to be reported to FCG immediately upon discovery.

All Mechanical & Electrical and Structural information shown indicative only. Please refer to Mechanical & Electrical and Structural documentation.

NOTES: Do not scale this drawing. All dimensions to be checked on site prior to commencement or manufacture.

Key Plan (nts)

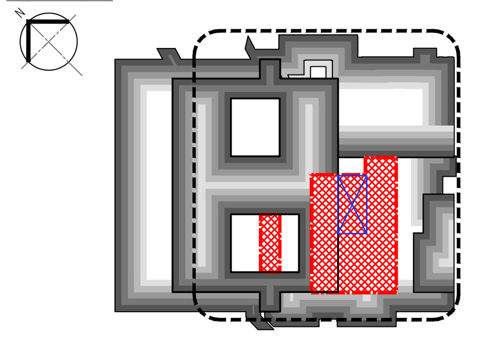

Floor Finishes Legend

To be read in conjunction with finishes schedule 521717-A-640. All colours to be confirmed. Similar hatch in adjacent rooms does not necessarily represent or signify same colour. All changes in floor finish type, floor finish colour, carpet colour, etc. at doors to have metal door strips fitted.

- Denotes existing floor retained made good if applicable. NBS:
- Denotes Tarkett Eclipse SD anti-static vinyl sheeting in 'Granit' (3016014) NBS: M50/150A
- Denotes Polyflor Forest FX PUR vinyl sheeting in 'Rustic Oak' (3335) NBS: M50/150B
- Denotes Tarkett Granit Safe T vinyl sheeting in 'Grey White' (3476742) NBS: M50/150C
- Denotes Polyflor Saarfloor Noppe Stud vinyl, in 'Anthracite' (102) NBS: M50/150D
- Denotes Tarkett Safetread Dimension safety vinyl sheeting in 'Brunel' (3821405) NBS: M50/150E
- Denotes Tarkett Eclipse SD anti-static vinyl sheeting in 'Jet' (3016012) NBS: M50/150F
- Denotes external plant deck and structure in accordance with Structural Engineer's design and specification.
- 2700 Denotes Finished Floor Level (and setting out point if dims shown)

All floor finishes, coverings and underlays to be removed and surfaces made good to receive new. All suspended ceiling tiles, grids and suspensions to be removed and disposed of in accordance with SWMP

Typical General Arrangement DWG N° Key

Stage: 1-Existing, 2-Demolition; 3+ -Proposals; Job N°; Discipline — 521717-A-121-0 — Level N°; Sheet series N°: 0= Extents, 1-5= Zones; Dwg Series

PRELIMINARY ISSUE

All details referenced in call outs supercede general arrangement or larger depictions.

Rev	Date	By	Chk	Comment
P1	12.06.20	RKC	AGC	Preliminary Issue for Information

BRINGING IDEAS TO LIFE

FRANKHAM

Frankham Consultancy Group Limited
21 Perrymount Road
Haywards Heath RH16 3TP
t 01444 444900 f 01444 455642
enquire@frankham.com
www.frankham.com

Client

St George's Healthcare NHS Trust

Project Title

General Intensive Care Unit Extension
St. James Wing
St. Georges Hospital
London

Drawing Title

Proposed
Ground Floor
Floor Finishes
Plan

Drawn by: RKC	Scale: 1:100@A1	Date: 03.10.13
Designed by: FCG	Checked by: MDK	Approved by: AGC

File Ref.: X:\FRANKHAM\Z-JOBS\521717-GICU\ARCH\100-GA\521717-A-140.DWG - 200612150914 20:06:12:15:09:19

Drawing No. 521717-A-140 Rev. P1