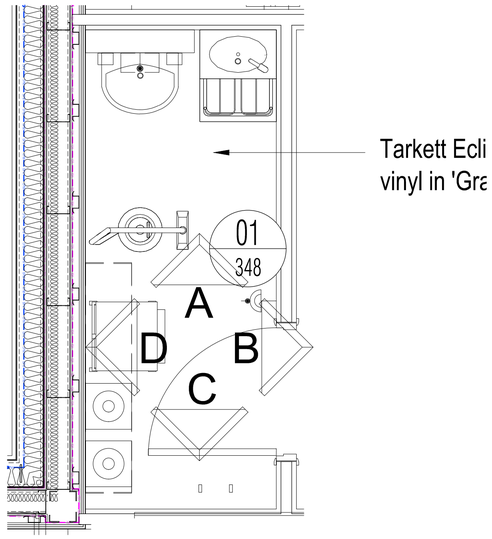

01 Floor Plan
Scale: 1:50

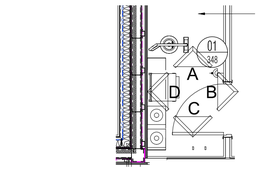

Dulux Diamond Trade matt
paint in 'Swansdown'

02 Elevation A
Scale: 1:50

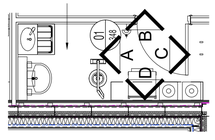

Dulux Diamond Trade matt
paint in 'Swansdown'

03 Elevation B
Scale: 1:50

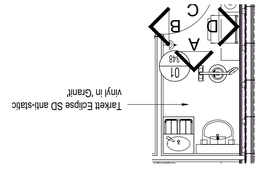

Dulux Diamond Trade matt
paint in 'Swansdown'

04 Elevation C
Scale: 1:50

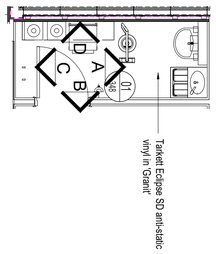

Dulux Diamond Trade matt
paint in 'Swansdown'

05 Elevation D
Scale: 1:50

NOTES: Do not scale this drawing. All dimensions to be checked on site prior to commencement or manufacture.

Key Plan (nts)

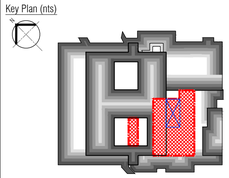

PRELIMINARY ISSUE

All details referenced in call outs supercede general arrangement or larger depictions.

Rev	Date	By	Chk	Comment
P1	12.06.20	RKC	AGC	Preliminary Issue for Information

BRINGING IDEAS TO LIFE

FRANKHAM

Frankham Consultancy Group Limited
21 Perrymount Road
Haywards Heath RH16 3TP
t 01444 444900 f 01444 455642
enquire@frankham.com
www.frankham.com

Client
St George's Healthcare NHS
NHS Trust

Project Title
General Intensive Care Unit Extension
St. James Wing
St. Georges Hospital
London

Drawing Title
1.997
Cleaner
Proposed Room Elevations

Drawn by:	Scale:	Date:
RKC	1:20@A1	05.12.13
Designed by:	Checked by:	Approved by:
FCG	MDK	AGC

File Ref.: X:\FRANKHAM\Z-JOBS\521717-GOLIARD\4300-ELEV\521717-A-351.DWG - 20061218008 20:06:12:18:00:55

Drawing No. 521717-A-351 Rev. P1