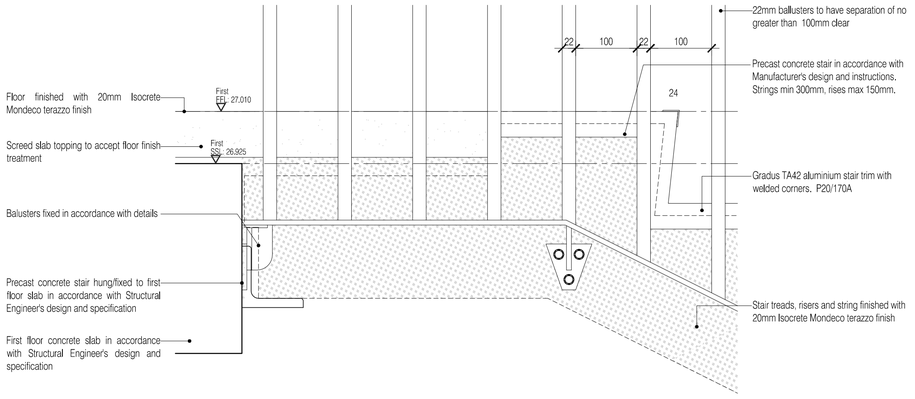

01 411 Landing Detail
Scale:1:5

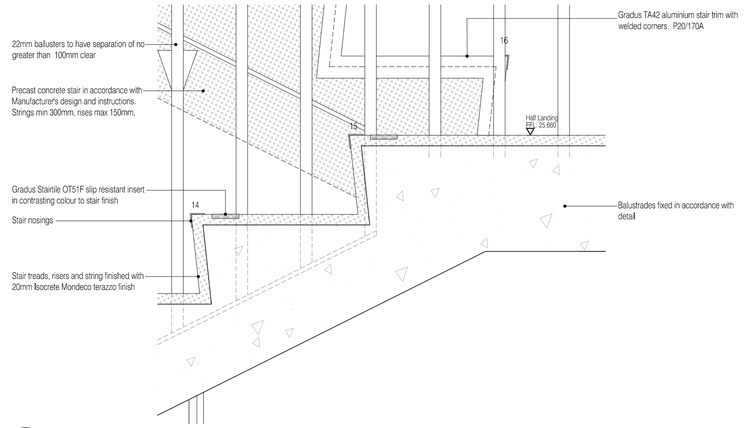

02 411 Half Landing Detail
Scale:1:5

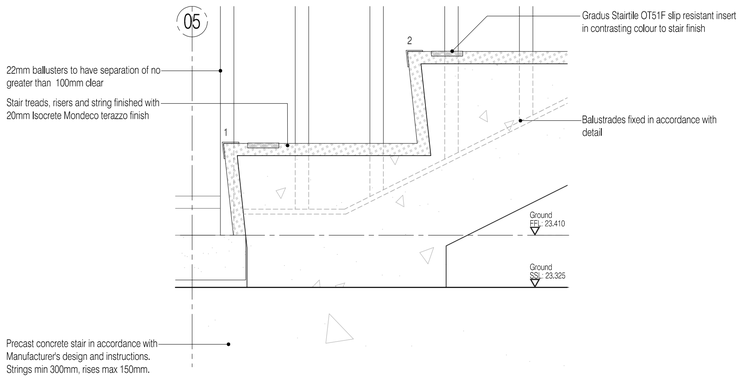

03 411 Foot Detail
Scale:1:5

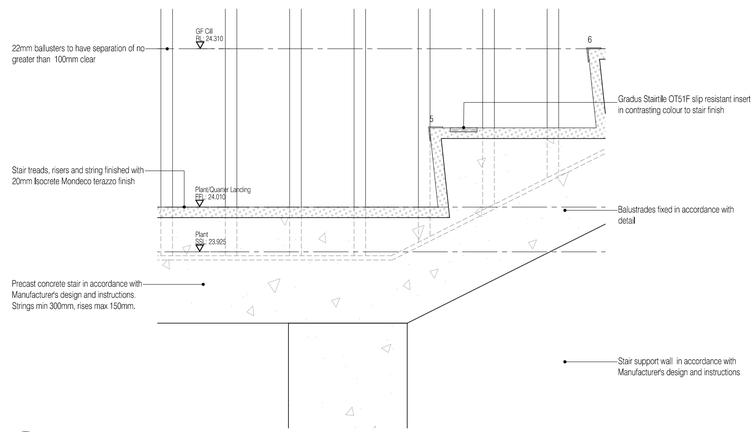

04 411 Intermediate Support Detail
Scale:1:5

NOTES: Do not scale this drawing. All dimensions to be checked on site prior to commencement or manufacture.

KEY PLAN

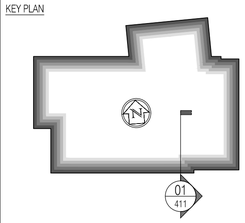

ISSUED FOR CONSTRUCTION

Rev	Date	By	Chk	Comment
C	11.10.10	RKC	CJ	Apollo Issue - Final Coordination by Apollo
B	06.09.10	RKC	CJ	General revisions
A	17.08.10	RKC	CJ	General revisions

BRINGING IDEAS TO LIFE

FRANKHAM

Frankham Consultancy Group Limited
21 Perrymount Road
Haywards Heath RH16 3TP
t 01444 444900 f 01444 455642
enquire@frankham.com
www.frankham.com

Client
APOLLO EDUCATION

Project Title
Woodside
Inclusive Learning Campus

Drawing Title
Detailed Sections
Main Stair
Block W

Drawn by:	Scale:	Date:
RKC	1:20@A1	07.07.10
Designed by:	Checked by:	Approved by:
FCG	CJ	AC

File Ref.: G:\2000\222586-WOODSIDE\BLOCK W ARCH\400_499_DETAIL_SCHEMATICS\222586-AW-412.DWG - REV-C-14042314234 14:04:23;14:23:43

Drawing No.	Rev.
222586-AW-412	C