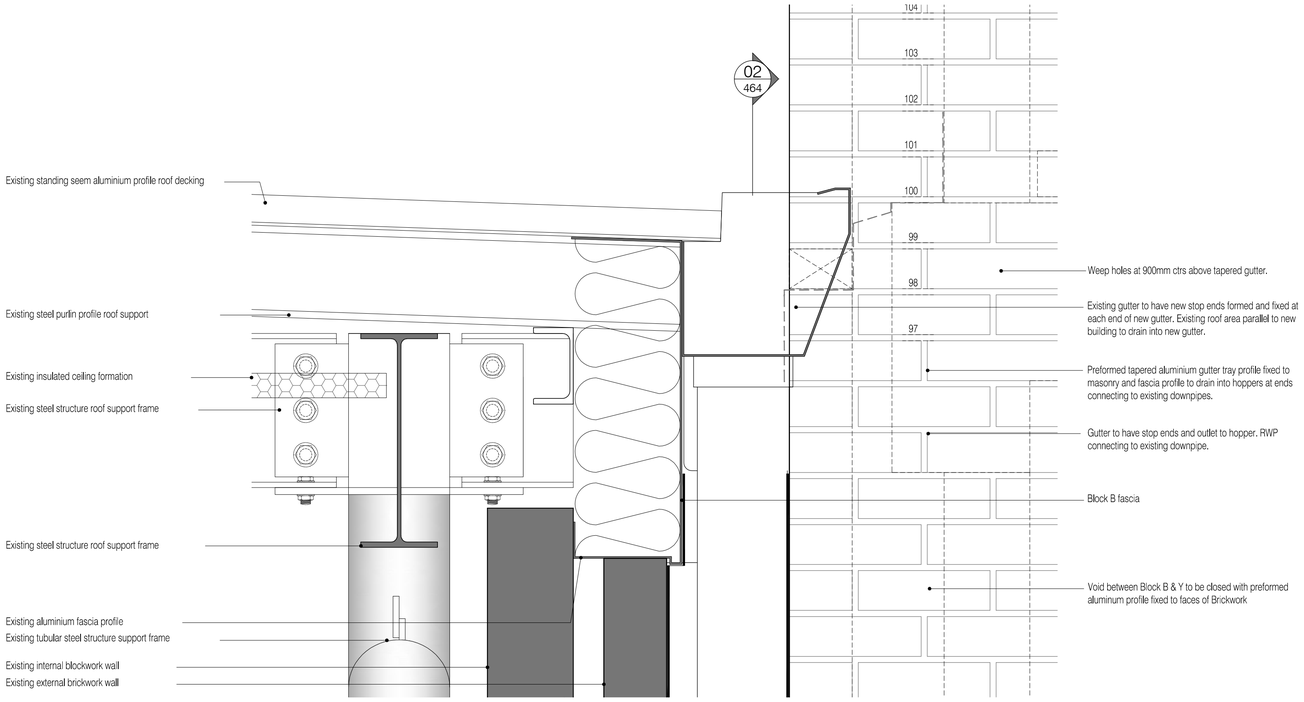

01 Sectional Elevation Detail of Closing Return (Other end similar)
Scale: 1:5

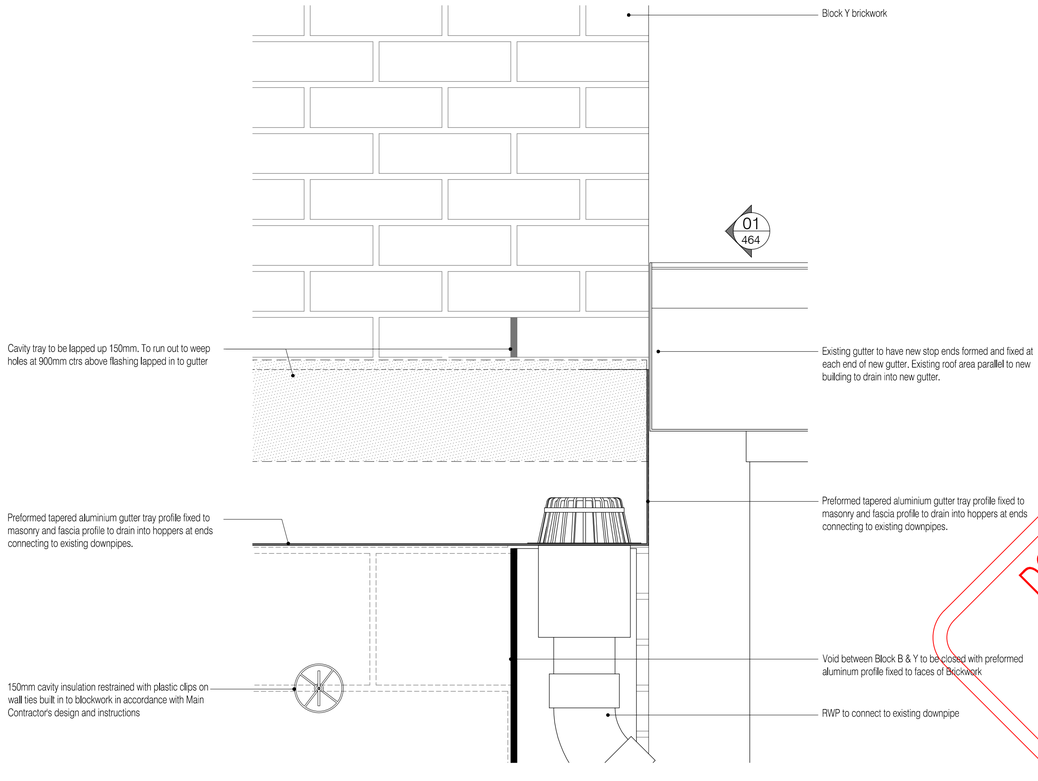

02 Sectional Detail of Closing Return (Other end handed)
Scale: 1:5

DO NOT ISSUE - WORK REQUIRED
D N I
WORK REQUIRED PRIOR TO ISSUE

NOTES: Do not scale this drawing. All dimensions to be checked on site prior to commencement or manufacture.

KEY PLAN BLOCK Y

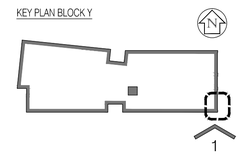

ISSUED FOR CONSTRUCTION

Rev	Date	By	Chk	Comment
A		AL	-	Issued for Construction

REVISION ISSUE DATE REQUIRED
N Y I
REVISED BUT NOT ISSUED

BRINGING IDEAS TO LIFE

FRANKHAM

Frankham Consultancy Group Limited
21 Perrymount Road
Haywards Heath RH16 3TP
t 01444 444900 f 01444 455642
enquire@frankham.com
www.frankham.com

Client
APOLLO EDUCATION

Project Title
Woodside
Inclusive Learning Campus

Drawing Title
Proposed Block Y to Block B
Abutment Details
End Closure Details

REVISION ISSUE DATE REQUIRED
N Y I
REVISED BUT NOT ISSUED

Drawn by:	Scale:	Date:
RKC	1:5@A1	Jul 09
Designed by:	Checked by:	Approved by:
FCG	CJ	AC

File Ref.: G:\222000\222586-WOODSIDE\CAD\ARCHITECTS\222586-AY-ARR.DWG - REV-A-14:44:22 14:04:28

Drawing No. 222586-AY-464
Rev. A