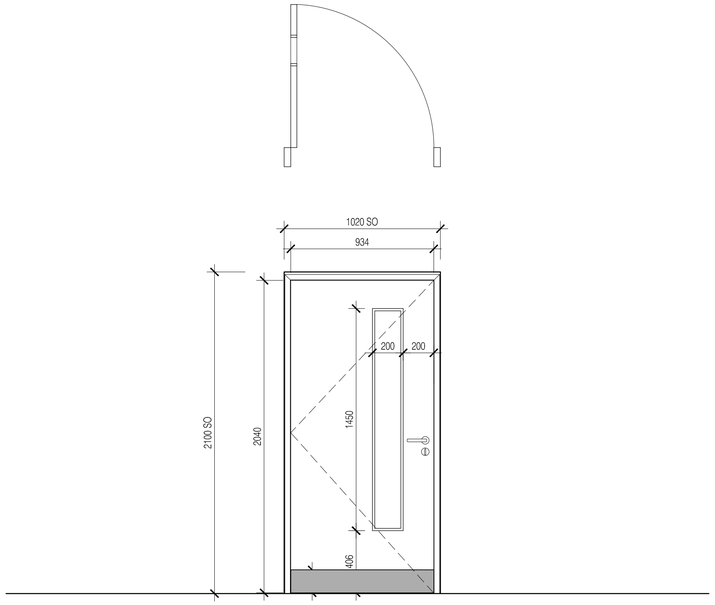

TYPE G - Staff Rooms

NBS Specification	S/O	FR	RW(db)	Ironmongery Set	Door Reference	Room Reference
L20/156 Typical Internal Timber Single Leaf Door	934mm Wide 2040mm Tall	FD30S	30RW(db)	3 no Hinge 1 no Alite D/Closer adj 2-5 c/w BC 3 no Allgood Intumescent pack 1 no Profile cylinder 1 no Allgood sashlock 1 no Intumescent pack t/suit 71 & 76 series 60mm b/s 1 pr Alite safety levers Q/F to roses 2 no Allgood cylinder rose 2 no Alite 76mm dia FDKS symbol 1 no Floor door stop 1 no 934x200x1.5mm Kick plate drilled & csk c/w screws	DYF-21. DYS-18.	Snr Staff Office YS-11

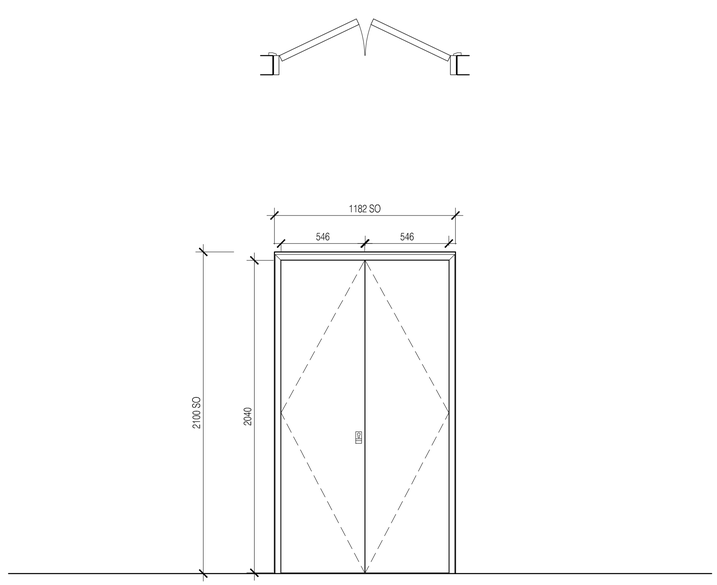

TYPE H - Science Classroom Store

NBS Specification	S/O	FR	RW(db)	Ironmongery Set	Door Reference	Room Reference
L20/158 Typical Internal Narrow Double Doorset	1182mm Wide 2040mm Tall	FD30S	-	6 no Hinge 1 no Single profile cylinder UMK 1 no Allgood deadlock 1 no Allgood cylinder pull 1 no Alite 76mm dia FCKLS symbol	DYS-13, DYS-36.	YS-30, YS-30

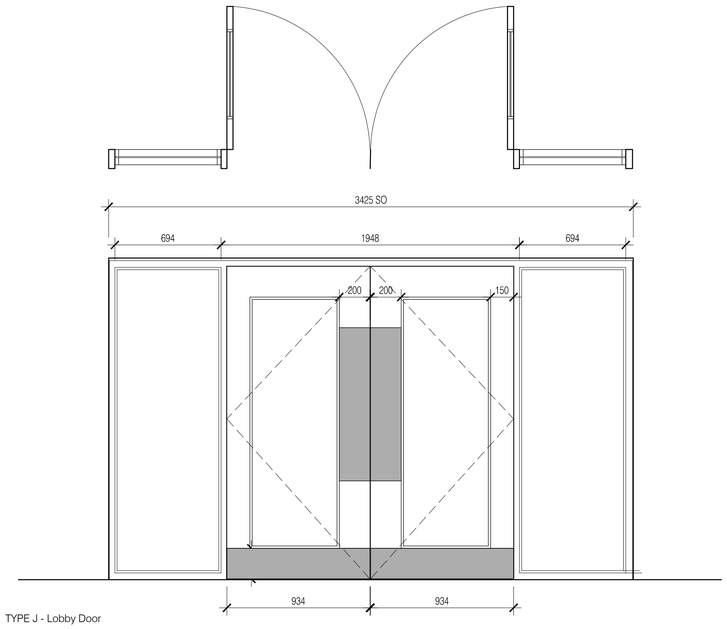

TYPE J - Lobby Door

NBS Specification	S/O	FR	RW(db)	Ironmongery Set	Door Reference	Room Reference
L20/162 Internal Timber Double Doorset	3425mm Wide 2040mm Tall	FD30S	-	TBC	DYG-32	YG-10

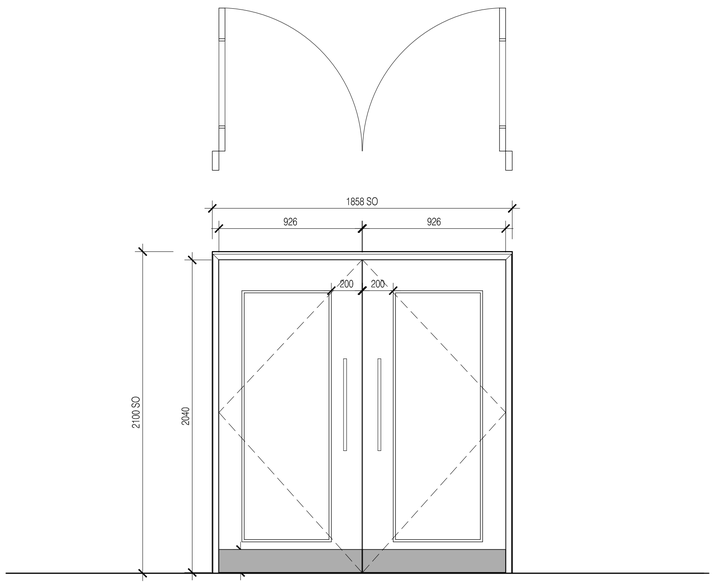

TYPE K - Circulation Doors

NBS Specification	S/O	FR	RW(db)	Ironmongery Set	Door Reference	Room Reference
L20/162 Internal Timber Double Doorset	1858mm Wide 2040mm Tall	FD30S	-	TBC	DYG-11, DYG-13 DYG-21. DYF-11 DYF-17. DYS-10, DYS-15	YG-37, YG-38 YG-20 YF-26 YF-27. YS-22, YS-23

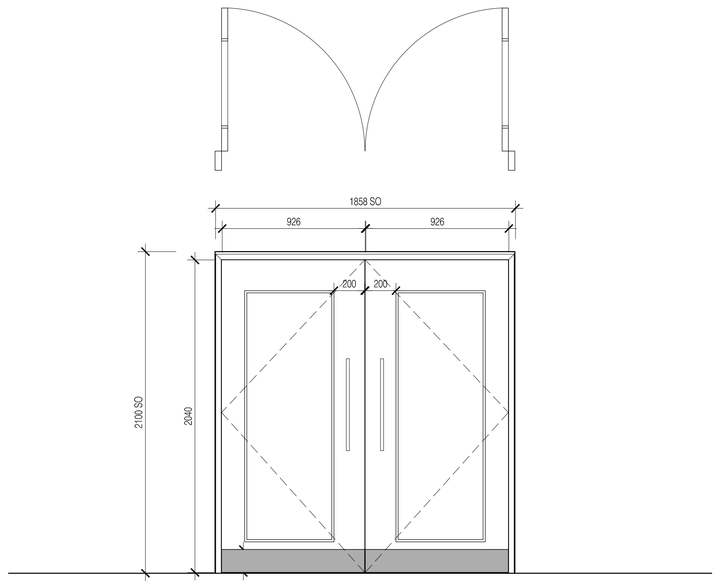

TYPE L - Block Y-B Door

NBS Specification	S/O	FR	RW(db)	Ironmongery Set	Door Reference	Room Reference
L20/162 Internal Timber Double Doorset	1858mm Wide 2040mm Tall	FD60S	-	TBC	DYG-24, DYF-19.	YG-20. YF-27

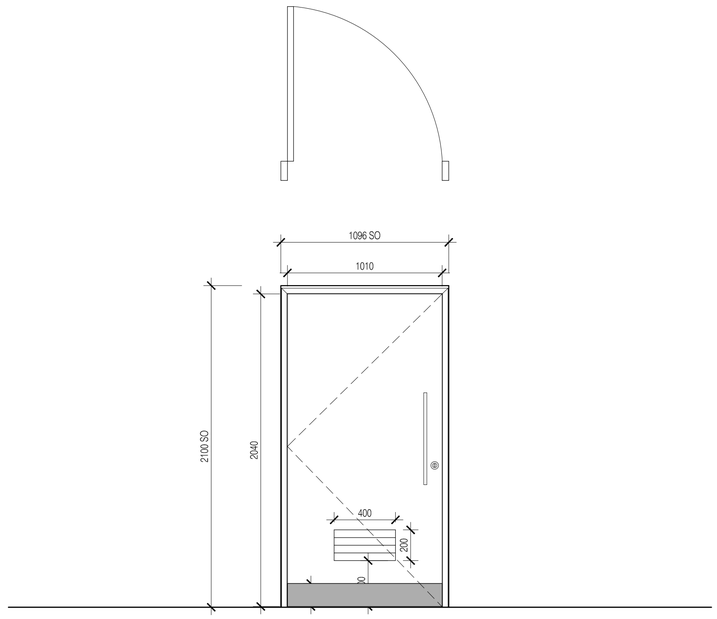

TYPE M - WC's & Disabled WC's

NBS Specification	S/O	FR	RW(db)	Ironmongery Set	Door Reference	Room Reference
L20/157 Wide Single door	1096mm Wide 2040mm Tall	-	30RW(db)	3 no Hinge 1 no Alite D/Closer adj 2-5 c/w BC 1 no Alite 76mm dia male, female & disabled symbol 1no 450x75x1.6mm p/plate c/w rnd corners 1 no Alite 420x19mm dia BT pull handle 1 no floor door stop 2 no 932x200x1.5mm Kick plate drilled & csk c/w screws	DYG-33, DYG-35 DYG-36. DYF-27, DYF-29 DYF-30. DYS-27, DYS-29 DYS-30	YG-07, YG-08 YG-06. YF-07, YF-05 YF-04 YS-06, YS-04 YS-03

NOTES: Do not scale this drawing. All dimensions to be checked on site prior to commencement or manufacture.

ISSUED FOR CONSTRUCTION

Rev	Date	By	Chk	Comment
G	23.02.10	RKC	CJ	NBS Specification Updated & Corrections
F	17.02.10	DSM	CJ	Update of Door Type's H & K
E	15.02.10	DSM	CJ	General Corrections of S/O
D	09.02.10	AL	CJ	S/O Corrected
C	08.02.10	RKC	CJ	General revisions
B	21.01.10	DSM	CJ	Elev/sched merge
A	21.09.09	AL	-	Issued for Construction

BRINGING IDEAS TO LIFE

FRANKHAM

Frankham Consultancy Group Limited
21 Perrymount Road
Haywards Heath RH16 3TP
t 01444 444900 f 01444 455642
enquire@frankham.com
www.frankham.com

Client: APOLLO EDUCATION

Project Title: Woodside Inclusive Learning Campus

Drawing Title: Internal Door Elevations Block Y

Drawn by:	Scale:	Date:
RKC	1:20@A1	Dec 08
Designed by:	Checked by:	Approved by:
FCG	CJ	AC

File Ref.: O:\2009\222586-AHOOD\BIM\BLOCK Y\ARCH\601_MIX_SCHEDULES\222586-AY-601.DWG > REVG-14/04/23 14:45:36

Drawing No.	Rev.
222586-AY-601	G