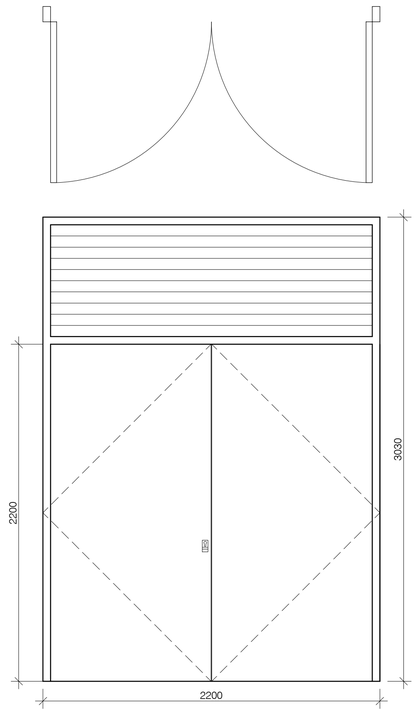

External Door Type A

Services Switch, Boiler Rooms

Solid Security Doors
High Level Ventilation Louvres

Secured by Design Compliant

For continuation, please refer to dwg:

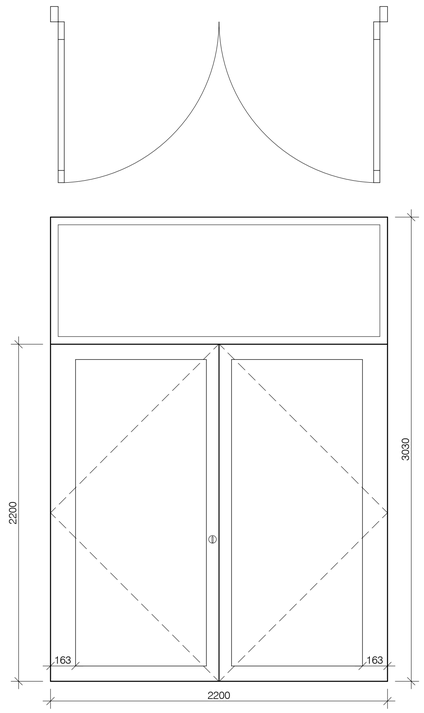

External Door Type B

Entrance/Exit Doors

Aluminium/Glazed Security Doors
High Level Fanlight

Secured by Design Compliant

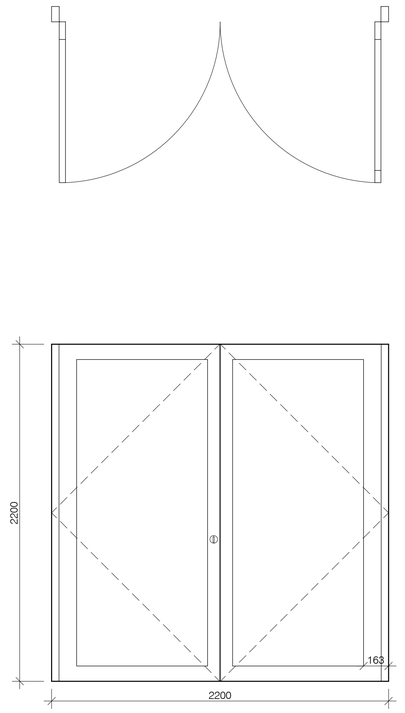

External Door Type C

Entrance/Exit Doors

Aluminium/Glazed Security Doors

Secured by Design Compliant

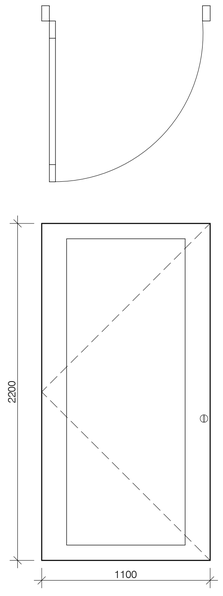

External Door Type D

Entrance/Exit Door

Aluminium/Glazed Security Door

Secured by Design Compliant

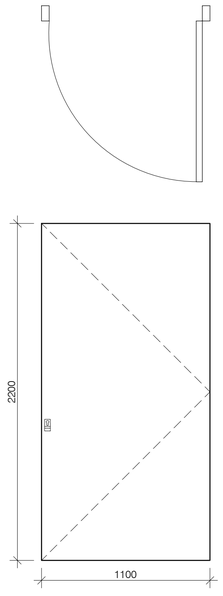

External Door Type E

Store

Solid Security Door

Secured by Design Compliant

This drawing to be read in conjunction with accompanying letter ref: 222586-2009-09-21-Construction-Issue

NOTES: Do not scale this drawing. All dimensions to be checked on site prior to commencement or manufacture.

ISSUED FOR CONSTRUCTION

Rev	Date	By	Chk	Comment
A	21.09.09	AL	-	Issued for Construction

BRINGING IDEAS TO LIFE

FRANKHAM

Frankham Consultancy Group Limited
21 Perrymount Road
Haywards Heath RH16 3TP
t 01444 444900 f 01444 455642
enquire@frankham.com
www.frankham.com

Client

APOLLO EDUCATION

Project Title

Woodside
Inclusive Learning Campus

Drawing Title

External Door Elevations
Block Y

Drawn by:	Scale:	Date:
RKC	1:20@A1	Jul 09
Designed by:	Checked by:	Approved by:
FCG	CJ	AC

File Ref.: D:\2009\222586\4COD\BIDS\LOCK YARCH-605_-BM_SCHEDULES\222586-AY-605.DWG - REVA-1040214454 14/04/2010 14:45:54

Drawing No.	Rev.
222586-AY-605	A