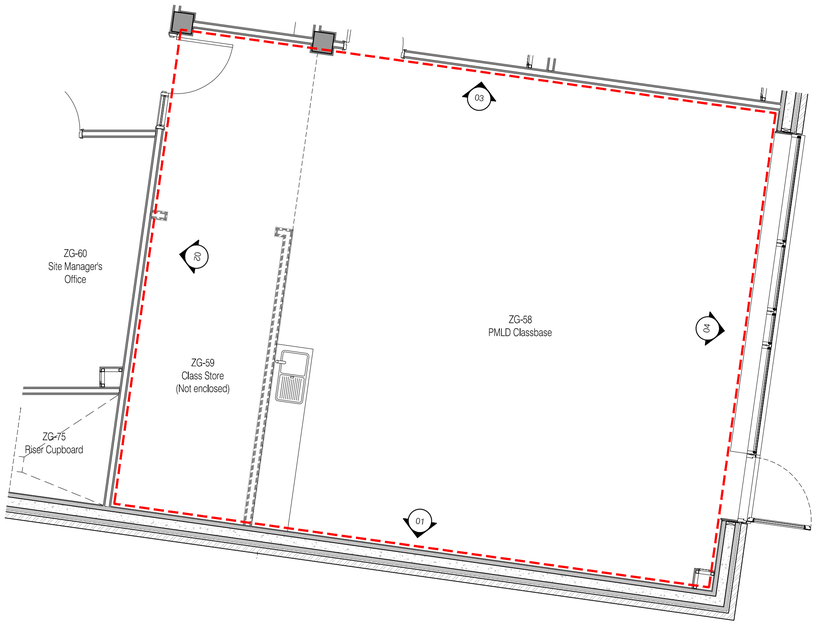

- Block Z Typical PMLD Classbase (ZG-58)
Scale:50

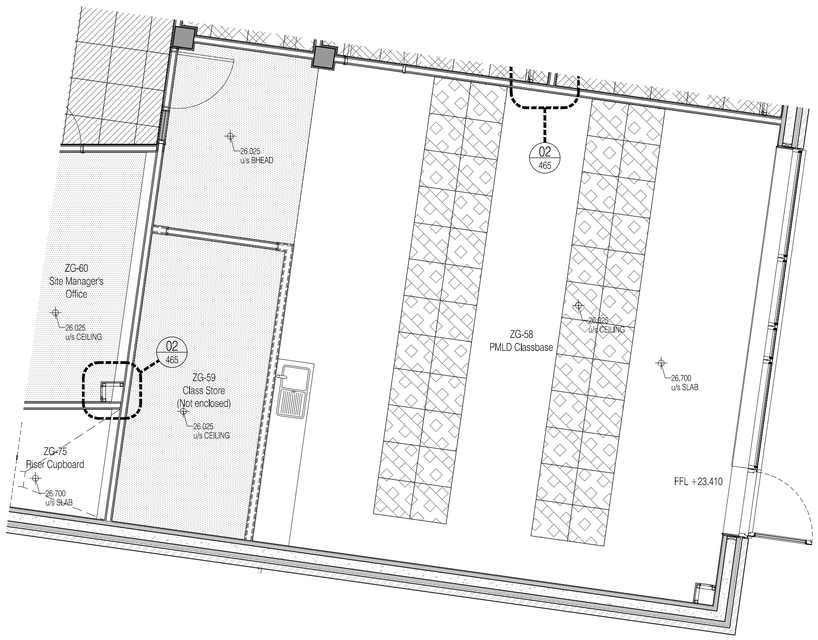

- Block Z Typical PMLD Classbase Reflected Ceiling Plan (ZG-58)
Scale:50

Finishes Schedule:
Walls: Painted plaster M60/112.
Floor: Linolleum sheet M50/150A. Carpeted area M50/130.
Skirting: 200mm painted MDF
Ceiling: Exposed soffit & ceiling rafts K40/118.

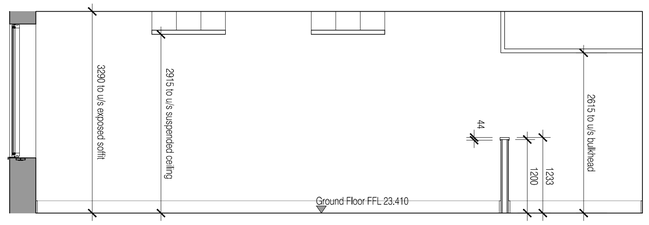

01 Elevation 01
Scale:50

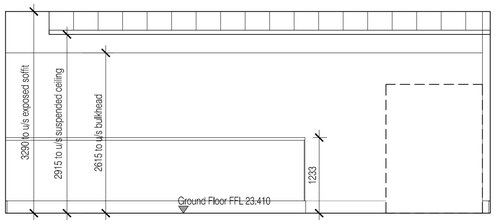

02 Elevation 02
Scale:50

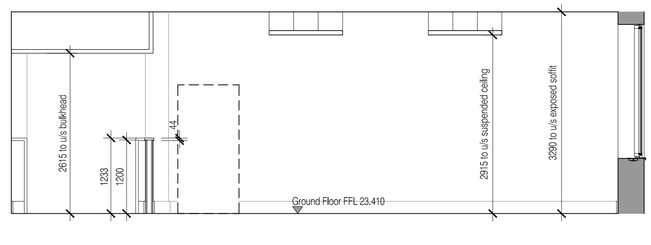

03 Elevation 03
Scale:50

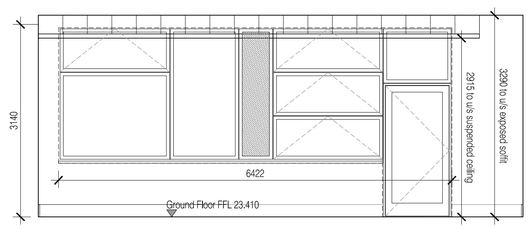

04 Elevation 04
Scale:50

NOTES: Do not scale this drawing. All dimensions to be checked on site prior to commencement or manufacture.

KEY PLAN

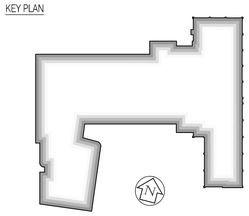

ISSUED FOR CONSTRUCTION

Rev	Date	By	Chk	Comment
B	11.10.10	RKC	CJ	Apollo Issue - Final Coordination by Apollo
A	22-06-10	CH	AC	Stage E Design for comment

BRINGING IDEAS TO LIFE

FRANKHAM

Frankham Consultancy Group Limited
21 Perrymount Road
Haywards Heath RH16 3TP
t 01444 444900 f 01444 455642
enquire@frankham.com
www.frankham.com

Client
APOLLO EDUCATION

Project Title
Woodside
Inclusive Learning Campus

Drawing Title
Room Layout / Elevations
Typical PMLD Classbase (ZG-58)
Block Z

Drawn by:	Scale:	Date:
RKC	1:50@A1	15.06.10
Designed by:	Checked by:	Approved by:
FCG	AC	AC

File Ref.: D:\20000\222586-WOODSIDE\BLOCK Z\ARCH\100_196_ROOM LAYOUTS_ELEVATIONS 222586-AZ-700.DWG - REVIT-14042010103 14.04.23:16:19:43

Drawing No. 222586-AZ-700
Rev. B