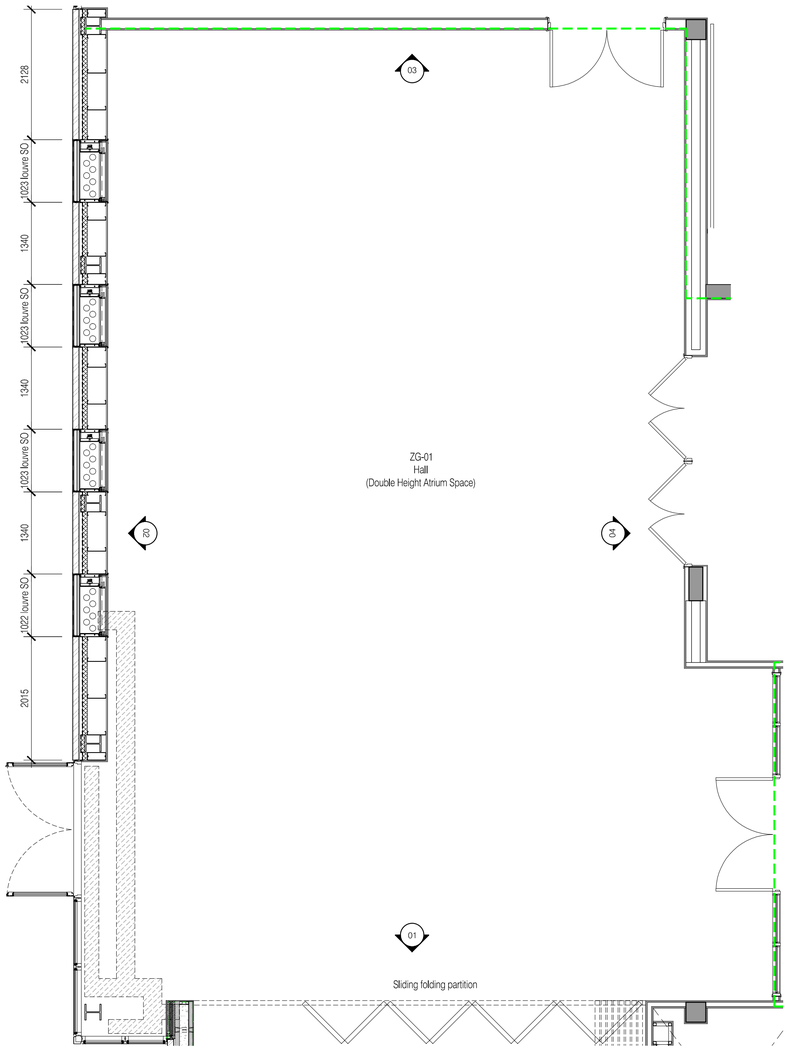

- Block Z Special School Hall (ZG-01)
Scale:50

Finishes Schedule:
Walls: Plasterboard internal dry-walls, External masonry-work wall finished in wet plaster
Floor: Sprung timber floor
Skirting: Timber to match flooring
Ceiling: Perforated plasterboard ceiling

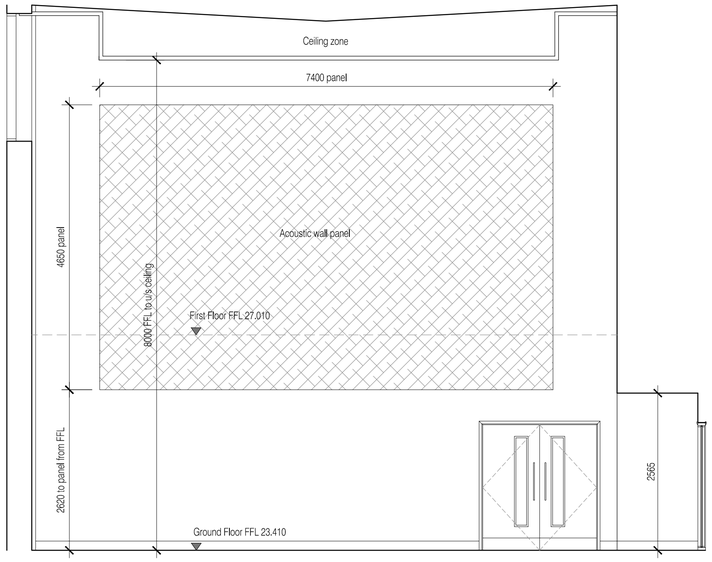

01 Elevation 01
Scale:50

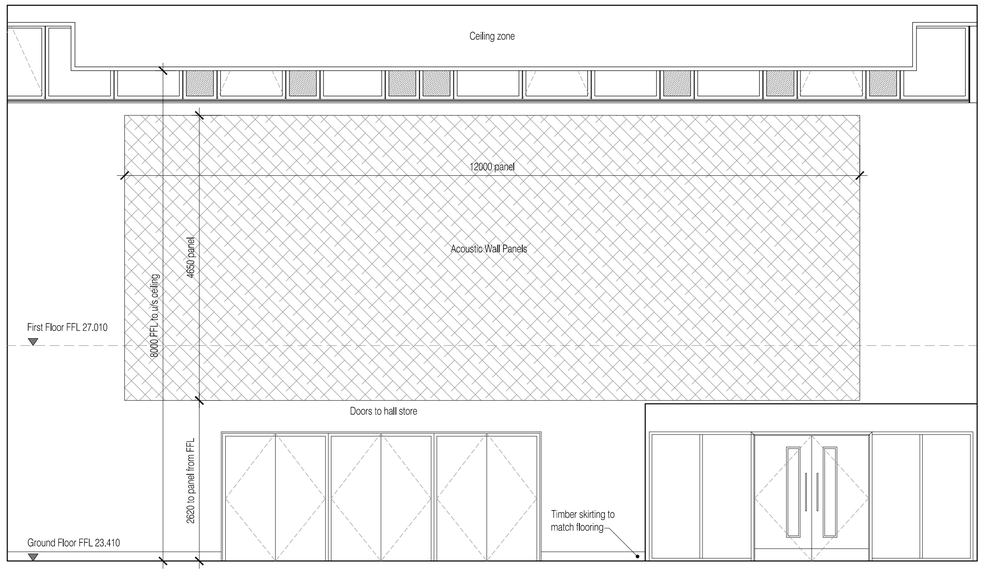

02 Elevation 02
Scale:50

NOTES: Do not scale this drawing. All dimensions to be checked on site prior to commencement or manufacture.

KEY PLAN

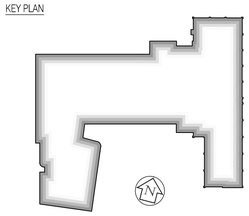

Floor ceiling area: 150m²
Acoustic wall panel area: 123m²
Total acoustic coverage: 273m²
Total Class A treatment required: 270m²

ISSUED FOR CONSTRUCTION

Rev	Date	By	Chk	Comment
01	11.10.10	RKC	CJ	Apollo Issue - Final Coordination by Apollo

BRINGING IDEAS TO LIFE

FRANKHAM

Frankham Consultancy Group Limited
21 Perrymount Road
Haywards Heath RH16 3TP
t 01444 444900 f 01444 455642
enquire@frankham.com
www.frankham.com

Client
APOLLO EDUCATION

Project Title
Woodside
Inclusive Learning Campus

Drawing Title
Room Layout / Elevations
Special School Hall (Sheet 1 of 2)
Block Z

Drawn by:	Scale:	Date:
RKC	1:50@A1	14.04.10
Designed by:	Checked by:	Approved by:
FCG	JAS	AC

File Ref.: I:\2009\222586\4-WOODSIDE\BLOCK Z\ARCH\3D_7IN_ROOM LAYOUTS_ELEVATIONS\222586-AZ-716.DWG - REV.01-14.04.2010.DWG 14.04.23.16.22.16

Drawing No.	Rev.
222586-AZ-716	01