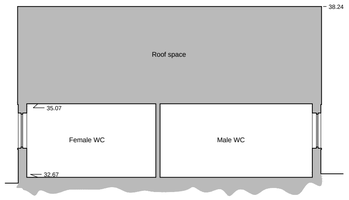

Section A-A

Datum 30.00m AOD

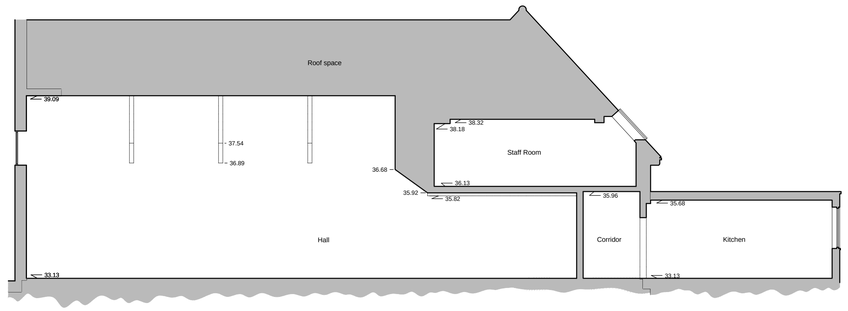

Section F-F

Datum 30.00m AOD

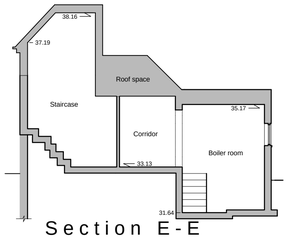

Section E-E

Datum 30.00m AOD

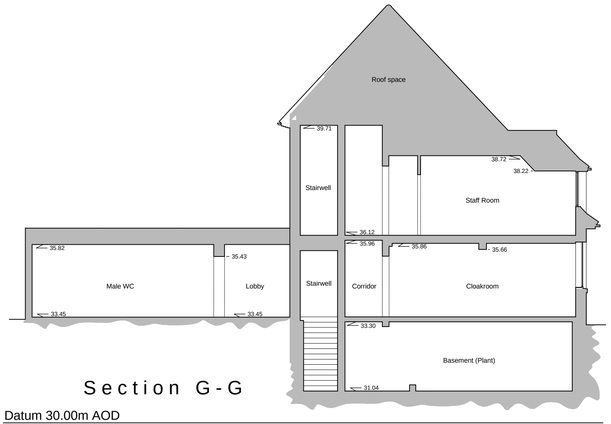

Section G-G

Datum 30.00m AOD

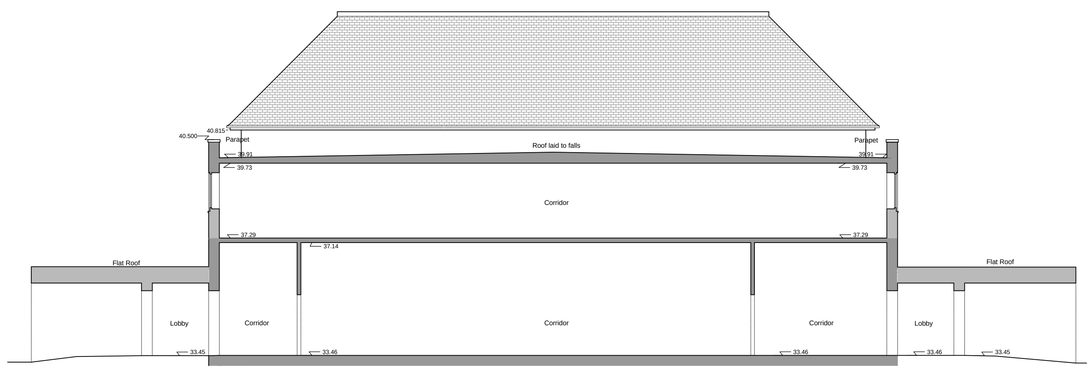

Section H-H

Datum 30.00m AOD

Datum Line 30.00m

NOTES: Do not scale this drawing. All dimensions to be checked on site prior to commencement or manufacture.

NB: All information based on supplied third party survey information. All discrepancies to be reported to FCG immediately upon discovery.

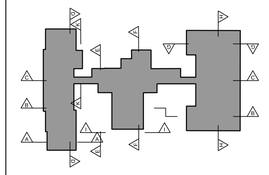

Scale Bar

0 2 4 6 1:100

0 2 4 6 8 10 12 1:200

ISSUED FOR CONSTRUCTION

Rev	Date	By	Chk	Comment
C1	07.03.13	ES	JAS	Issued for Construction
A2	09.10.12	RKC	JAS	Issued for Stage F approval.
A1	01.06.12	RC	JAS	Re-numbered. Issued for Stage D Approval

25 YEARS OF BRINGING IDEAS TO LIFE

FRANKHAM

ANNIVERSARY 25 YEARS 1982 - 2007

Frankham Consultancy Group Limited
Frankham House Wootton Business Park
Besselsleigh Road Wootton Abingdon
Oxfordshire OX13 6FD
T **01865 322500** F **01865 327393**
E **enquire@frankham.com**
www.frankham.com

Client

Leadbitter CONSTRUCTION

Project Title

Whitehall Junior & Infant School
Refurbishment, Extension and New Build
Cowley Road
London Borough of Hillingdon

Drawing Title

Junior School
Existing GA Sections
(Sheet 2 of 2)

Drawn by:	Scale:	Date:
RKC	1:100@A1	15.05.12
Designed by:	Checked by:	Approved by:
FCG	JAS	AC

File Ref.: X:\6000\611869 - HILLINGDON SCHOOLS - WHITEHALL REDESIGN\ARCH\200_3WL_SECTIONS\611869-A-221.DWG - TEHC1 - 14/04/2013 10:40:42

Drawing No.	Rev.
611869-A-221	C1