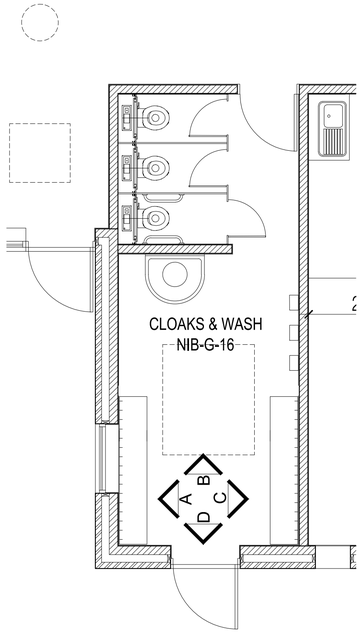


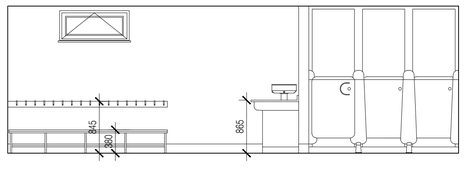


ELEVATION A
NIB-G-16 - CLOAKS & WASH
NIB-G-13 - CLOAKS & WASH (HANDED)

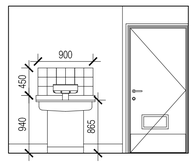


ELEVATION B
NIB-G-16 - CLOAKS & WASH
NIB-G-13 - CLOAKS & WASH (HANDED)

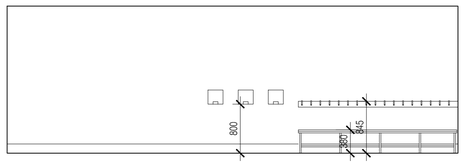


ELEVATION C
NIB-G-16 - CLOAKS & WASH
NIB-G-13 - CLOAKS & WASH (HANDED)

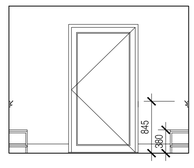


ELEVATION D
NIB-G-16 - CLOAKS & WASH
NIB-G-13 - CLOAKS & WASH (HANDED)

NOTES: Do not scale this drawing. All dimensions to be checked on site prior to commencement or manufacture.

ISSUED FOR CONSTRUCTION

| Rev | Date | By | Chk | Comment |
|---|---|---|---|---|
| | | | | |
| | | | | |
| | | | | |
| | | | | |
| | | | | |
| C1 | 31.07.13 | DOD | JM | Issued for Construction |
| A3 | 09.10.12 | GD | JAS | NBS refs added. Issued for Stage F approval. |
| A2 | 27.07.12 | SC | JAS | Updated for Stage E Issue |
| A1 | 01.06.12 | RG | JS | Re-numbered. Issued for Stage D Approval |

25 YEARS OF BRINGING IDEAS TO LIFE

FRANKHAM

**Frankham Consultancy Group Limited**
Frankham House Wootton Business Park
Besselsleigh Road Wootton Abingdon
Oxfordshire OX13 6FD
T **01865 322500** F **01865 327393**
E **enquire@frankham.com**
**www.frankham.com**

25 ANNIVERSARY 1982 - 2007

Client
Leadbitter CONSTRUCTION

Project Title
Whitehall Junior & Infant School
Refurbishment, Extension and New Build
Cowley Road
London Borough of Hillingdon

Drawing Title
New Infants Block
Proposed Room Elevations
Cloaks and Wash (Handed)

| Drawn by: | Scale: | Date: |
|---|---|---|
| RKC | 1:50@A1 | 05.04.12 |
| Designed by: | Checked by: | Approved by: |
| FCG | JAS | AGC |

File Ref: X:\0000\0411\B05~1\LINCOLN SCHOOL_WHITEHALL REDESIGN\ARCH\300_3NL ELEVATIONS 611869-A-342.DWG - REVC1-140410144B 14:04:24:10:44:47

| Drawing No. | Rev. |
|---|---|
| 611869-A-342 | C1 |